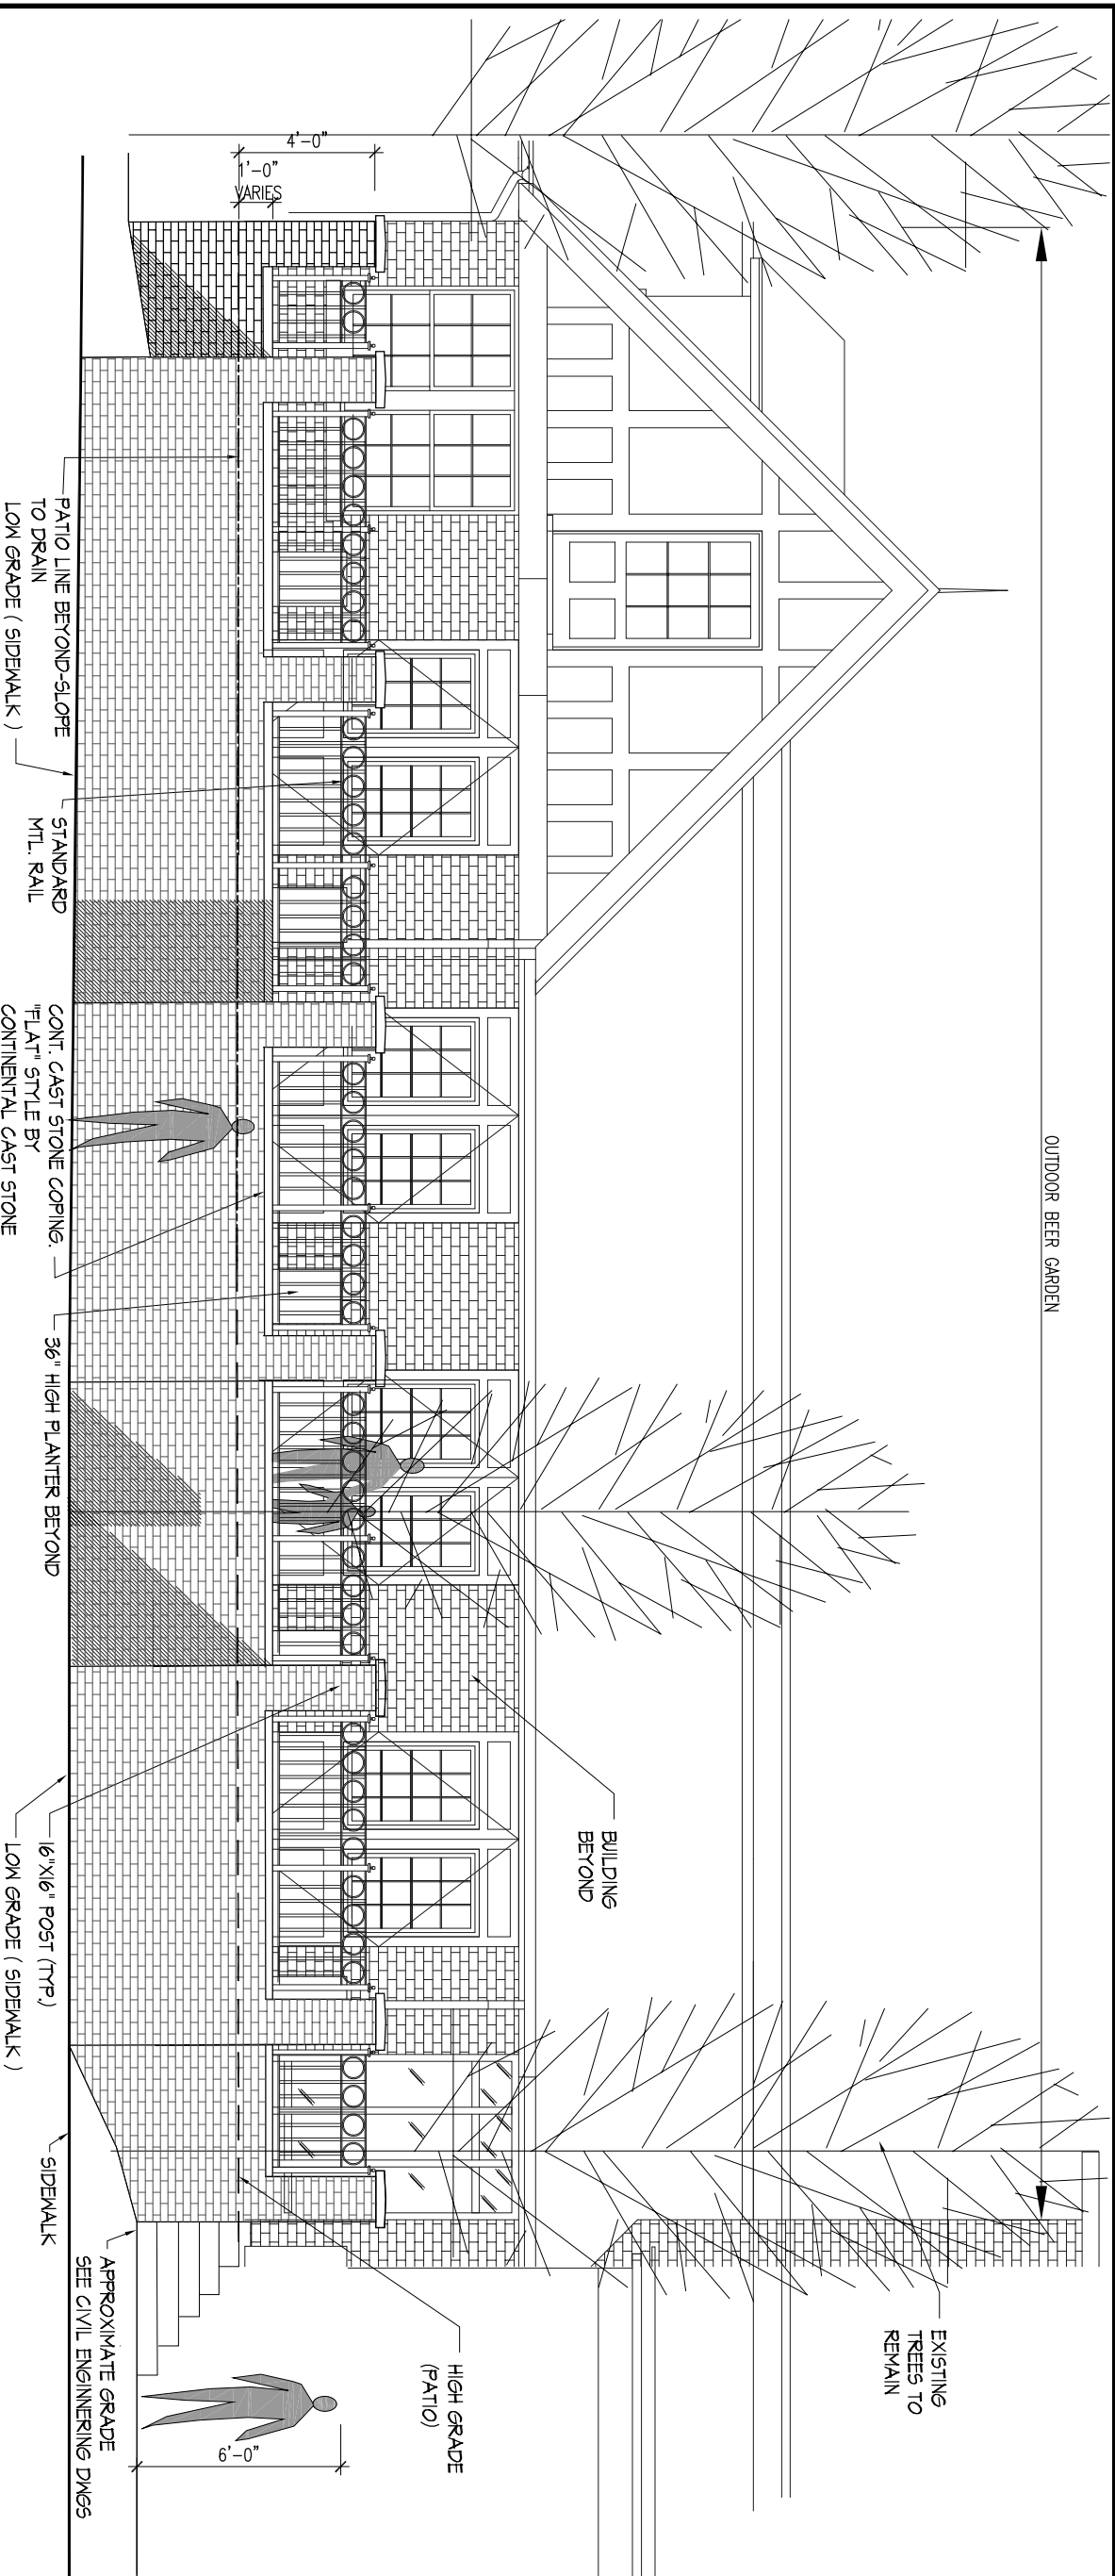
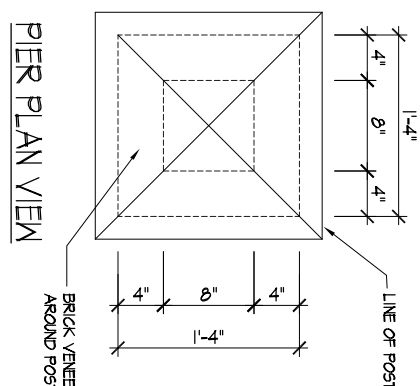
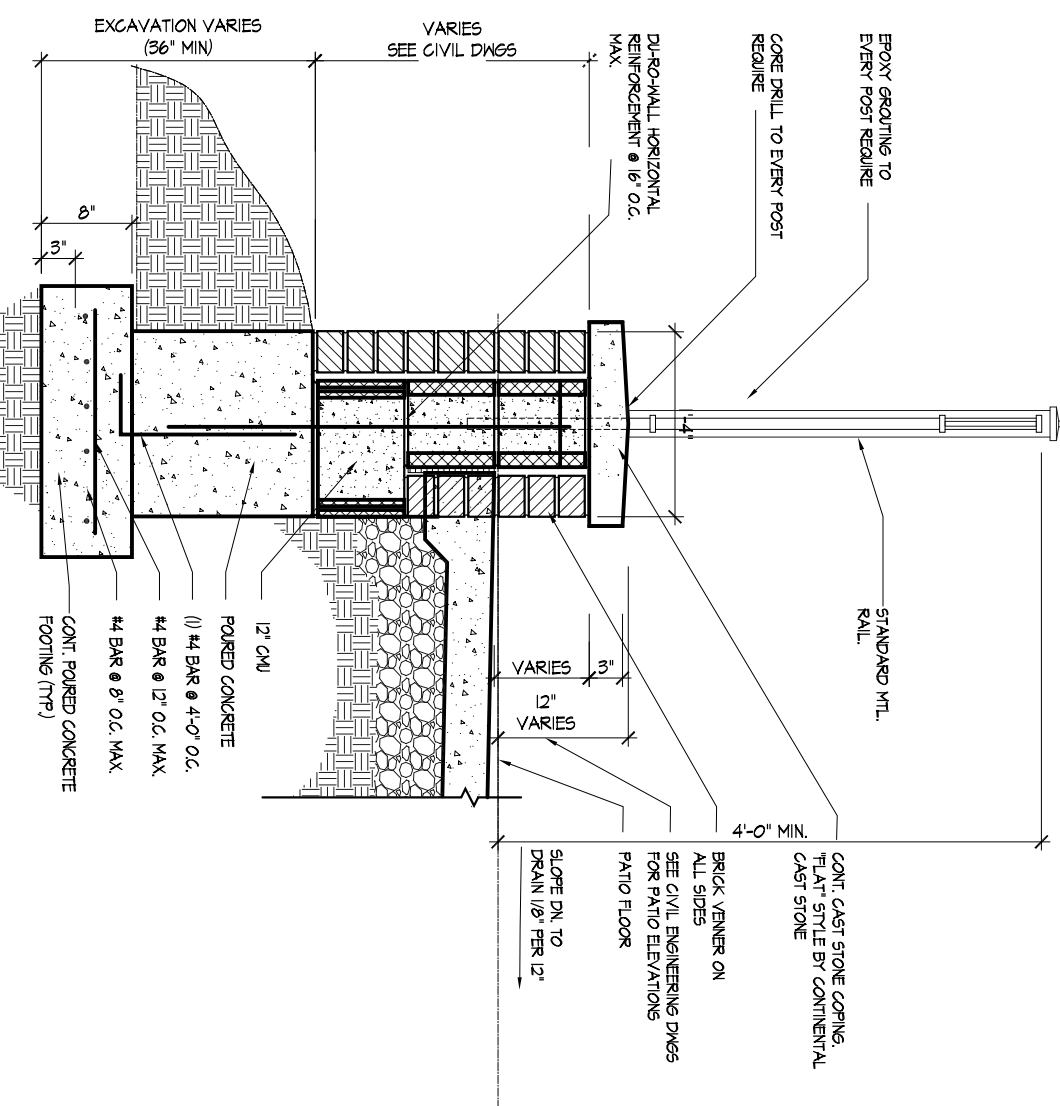


THE USE OF THESE PLANS AND SPECIFICATIONS SHALL BE RESTRICTED TO THE ORIGINAL SITE FOR WHICH THEY WERE PREPARED AND PUBLICATION THEREOF IS EXPRESSLY LIMITED TO SUCH USE, REUSE, REPRODUCTION, OR PUBLICATION BY ANY METHOD, IN WHOLE OR IN PART IS PROHIBITED. TITLE TO THE PLANS AND SPECIFICATIONS REMAINS WITH THE ENGINEER WITHOUT PREJUDICE. VISUAL CONTACT WITH THESE PLANS AND SPECIFICATIONS SHALL CONSTITUTE PRIMA FACIE EVIDENCE OF THE ACCEPTANCE OF THESE RESTRICTIONS.

REV	DESCRIPTION	DATE
1		
2	AS PER PLANNING BOARD COMMENTS	12. 6. 16
3	AS PER PLANNING BOARD COMMENTS	4. 20. 17
4	AS PER PLANNING BOARD COMMENTS	5. 31. 17


PLANNING BOARD SUBMISSION	6/5/2017
---------------------------	----------

NOTES:


2 MTL. RAIL VIEW
Scale N.T.S.

SECTION 3
SCENARIOS


4 ELEVATION OF WALL ALONG SCOTLAND ROAD
Scale $\frac{1}{4}'' = 1'-0''$

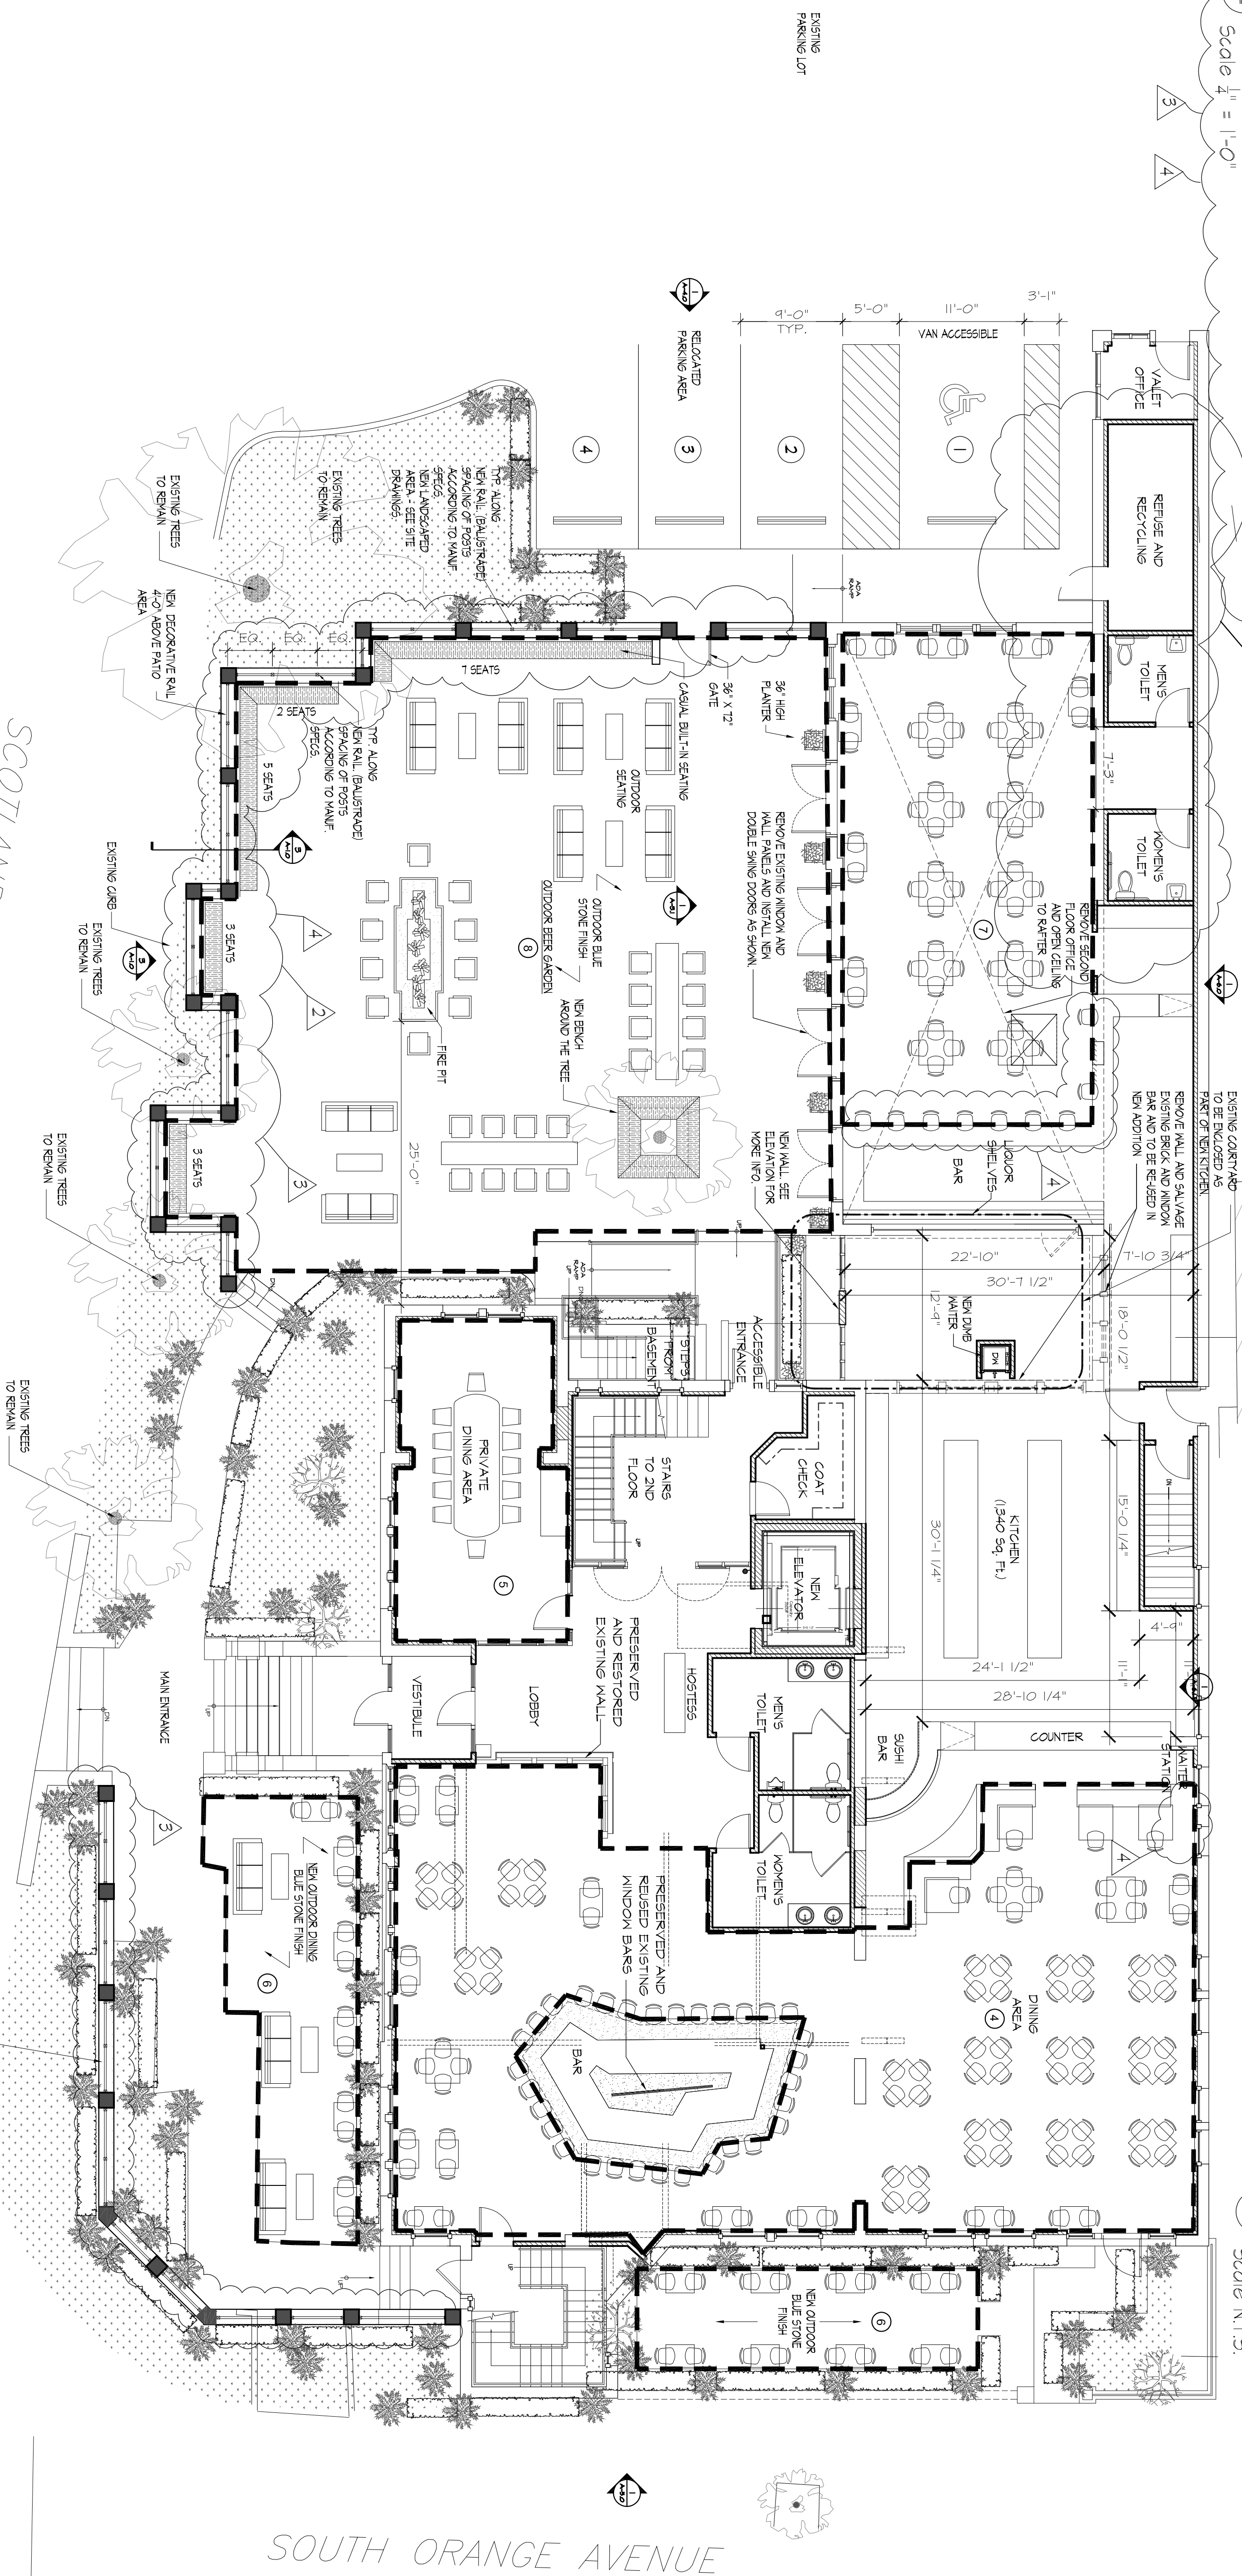


PROPOSED SITE DEVELOPMENT/ GROUND FLOOR PLAN

 

FOR LANDSCAPING PLAN SEE
SITE DRAWINGS.

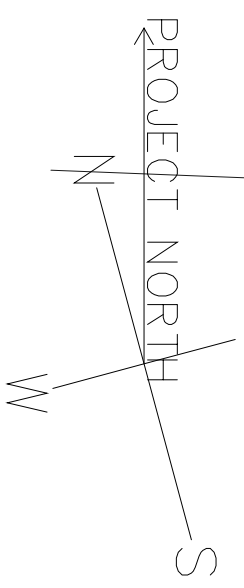

DATE:	05-19-16
BY:	PROJECT NUMBER: 201502
DRAWING SHEET:	
A-1.0	OF

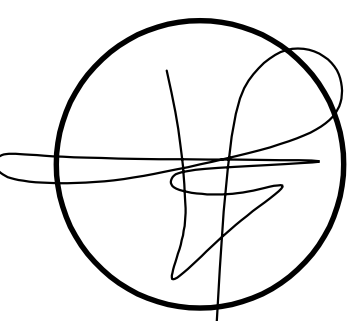

JOSE I. CARBALLO, R.A.
N.J. Architect: 21A1009174
N.Y. Architect: 021291
P.A. Architect: RA405265

**101 SOUTH ORANGE URBAN
RENEWAL, LLC**

**LOCATION:
101 SOUTH ORANGE AVENUE,
SOUTH ORANGE, NEW JERSEY**

**DRAWING TITLE:
SITE DEV'T & GROUND FLR PLAN**

PROPOSED South Orange LANDMARK RESTAURANT

PROJECT:

JOSE CABALLO ARCHITECTURAL GROUP, P.C.
171 Main Street, Suite 301
Hackensack, N.J. 07601
T. 201.678.1201
F. 201.678.1209
E. emodi@jcaballo.com
W. www.jcaballo.com

JCA group
JOSE CARRILLO ARCHITECTURAL GROUP, P.C.

171 Main Street, Suite 301
Hackensack, N.J. 07601

T. 201.678.1201
F. 201.678.1209
E. email@icarballo.com
W. www.icarballo.com

101 SOUTH ORANGE URBAN
RENEWAL, LLC

RENEWAL, LLC

LOCATION

101 SOUTH ORANGE AVENUE,
SOUTH ORANGE, NEW JERSEY

SOUTH ORANGE, NEW JERSEY

DRAWING TITLE:

SITE DEV'T & GROUND FLR PLAN

SITE DEV'T & GROUND FLR PLAN

SITE DEV'T & GROUND FLR PLAN



THE USE OF THESE PLANS AND SPECIFICATIONS SHALL BE RESTRICTED TO THE ORIGINAL SITE FOR WHICH THEY WERE PREPARED AND PUBLICATION THEREOF IS EXPRESSLY LIMITED TO SUCH USE. REUSE, REPRODUCTION, OR PUBLICATION BY ANY METHOD, IN WHOLE OR IN PART, IS PROHIBITED. TITLE TO THE PLANS AND SPECIFICATIONS REMAINS WITH THE ENGINEER WITHOUT PRELUDE. VISUAL CONTACT WITH THESE PLANS AND SPECIFICATIONS SHALL CONSTITUTE PRIMA FACIE EVIDENCE OF THE ACCEPTANCE OF THESE RESTRICTIONS.

REV	DESCRIPTION	DATE
PLANNING BOARD SUBMISSION		
	6/5/2017	

NOTES:


PROPOSED SECOND FLOOR PLAN

Scale 1/8" = 1'-0"

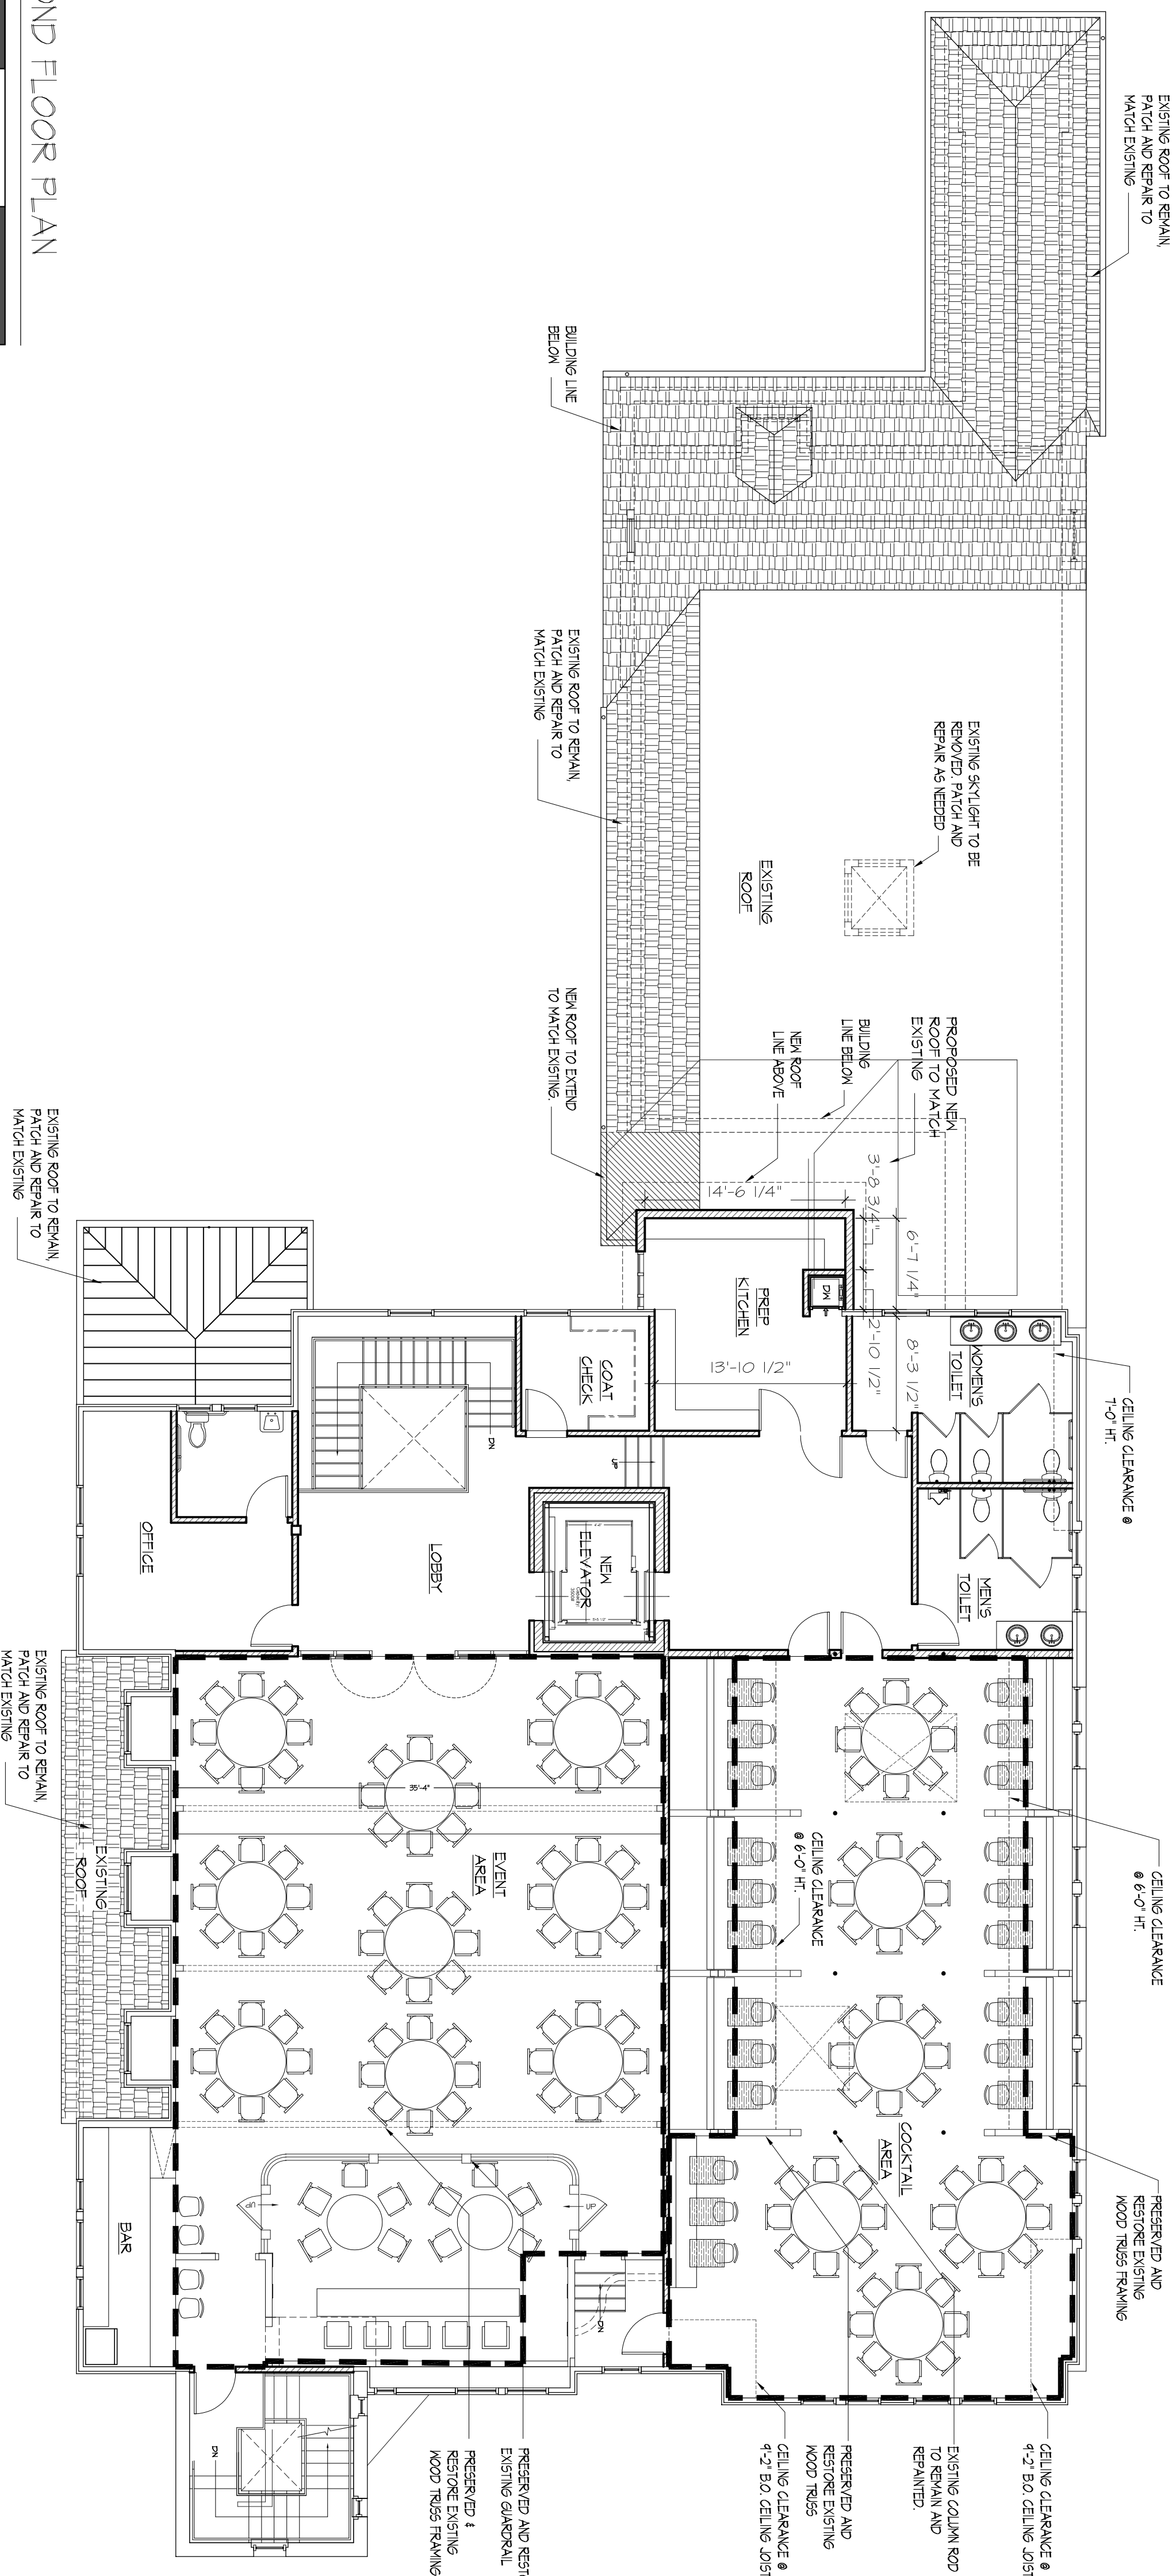 



PROPOSED SECOND FLOOR PLAN

Scale 1/8" = 1'-0"

 


PROPOSED BASEMENT PLAN

Scale $1/8" = 1'-0"$

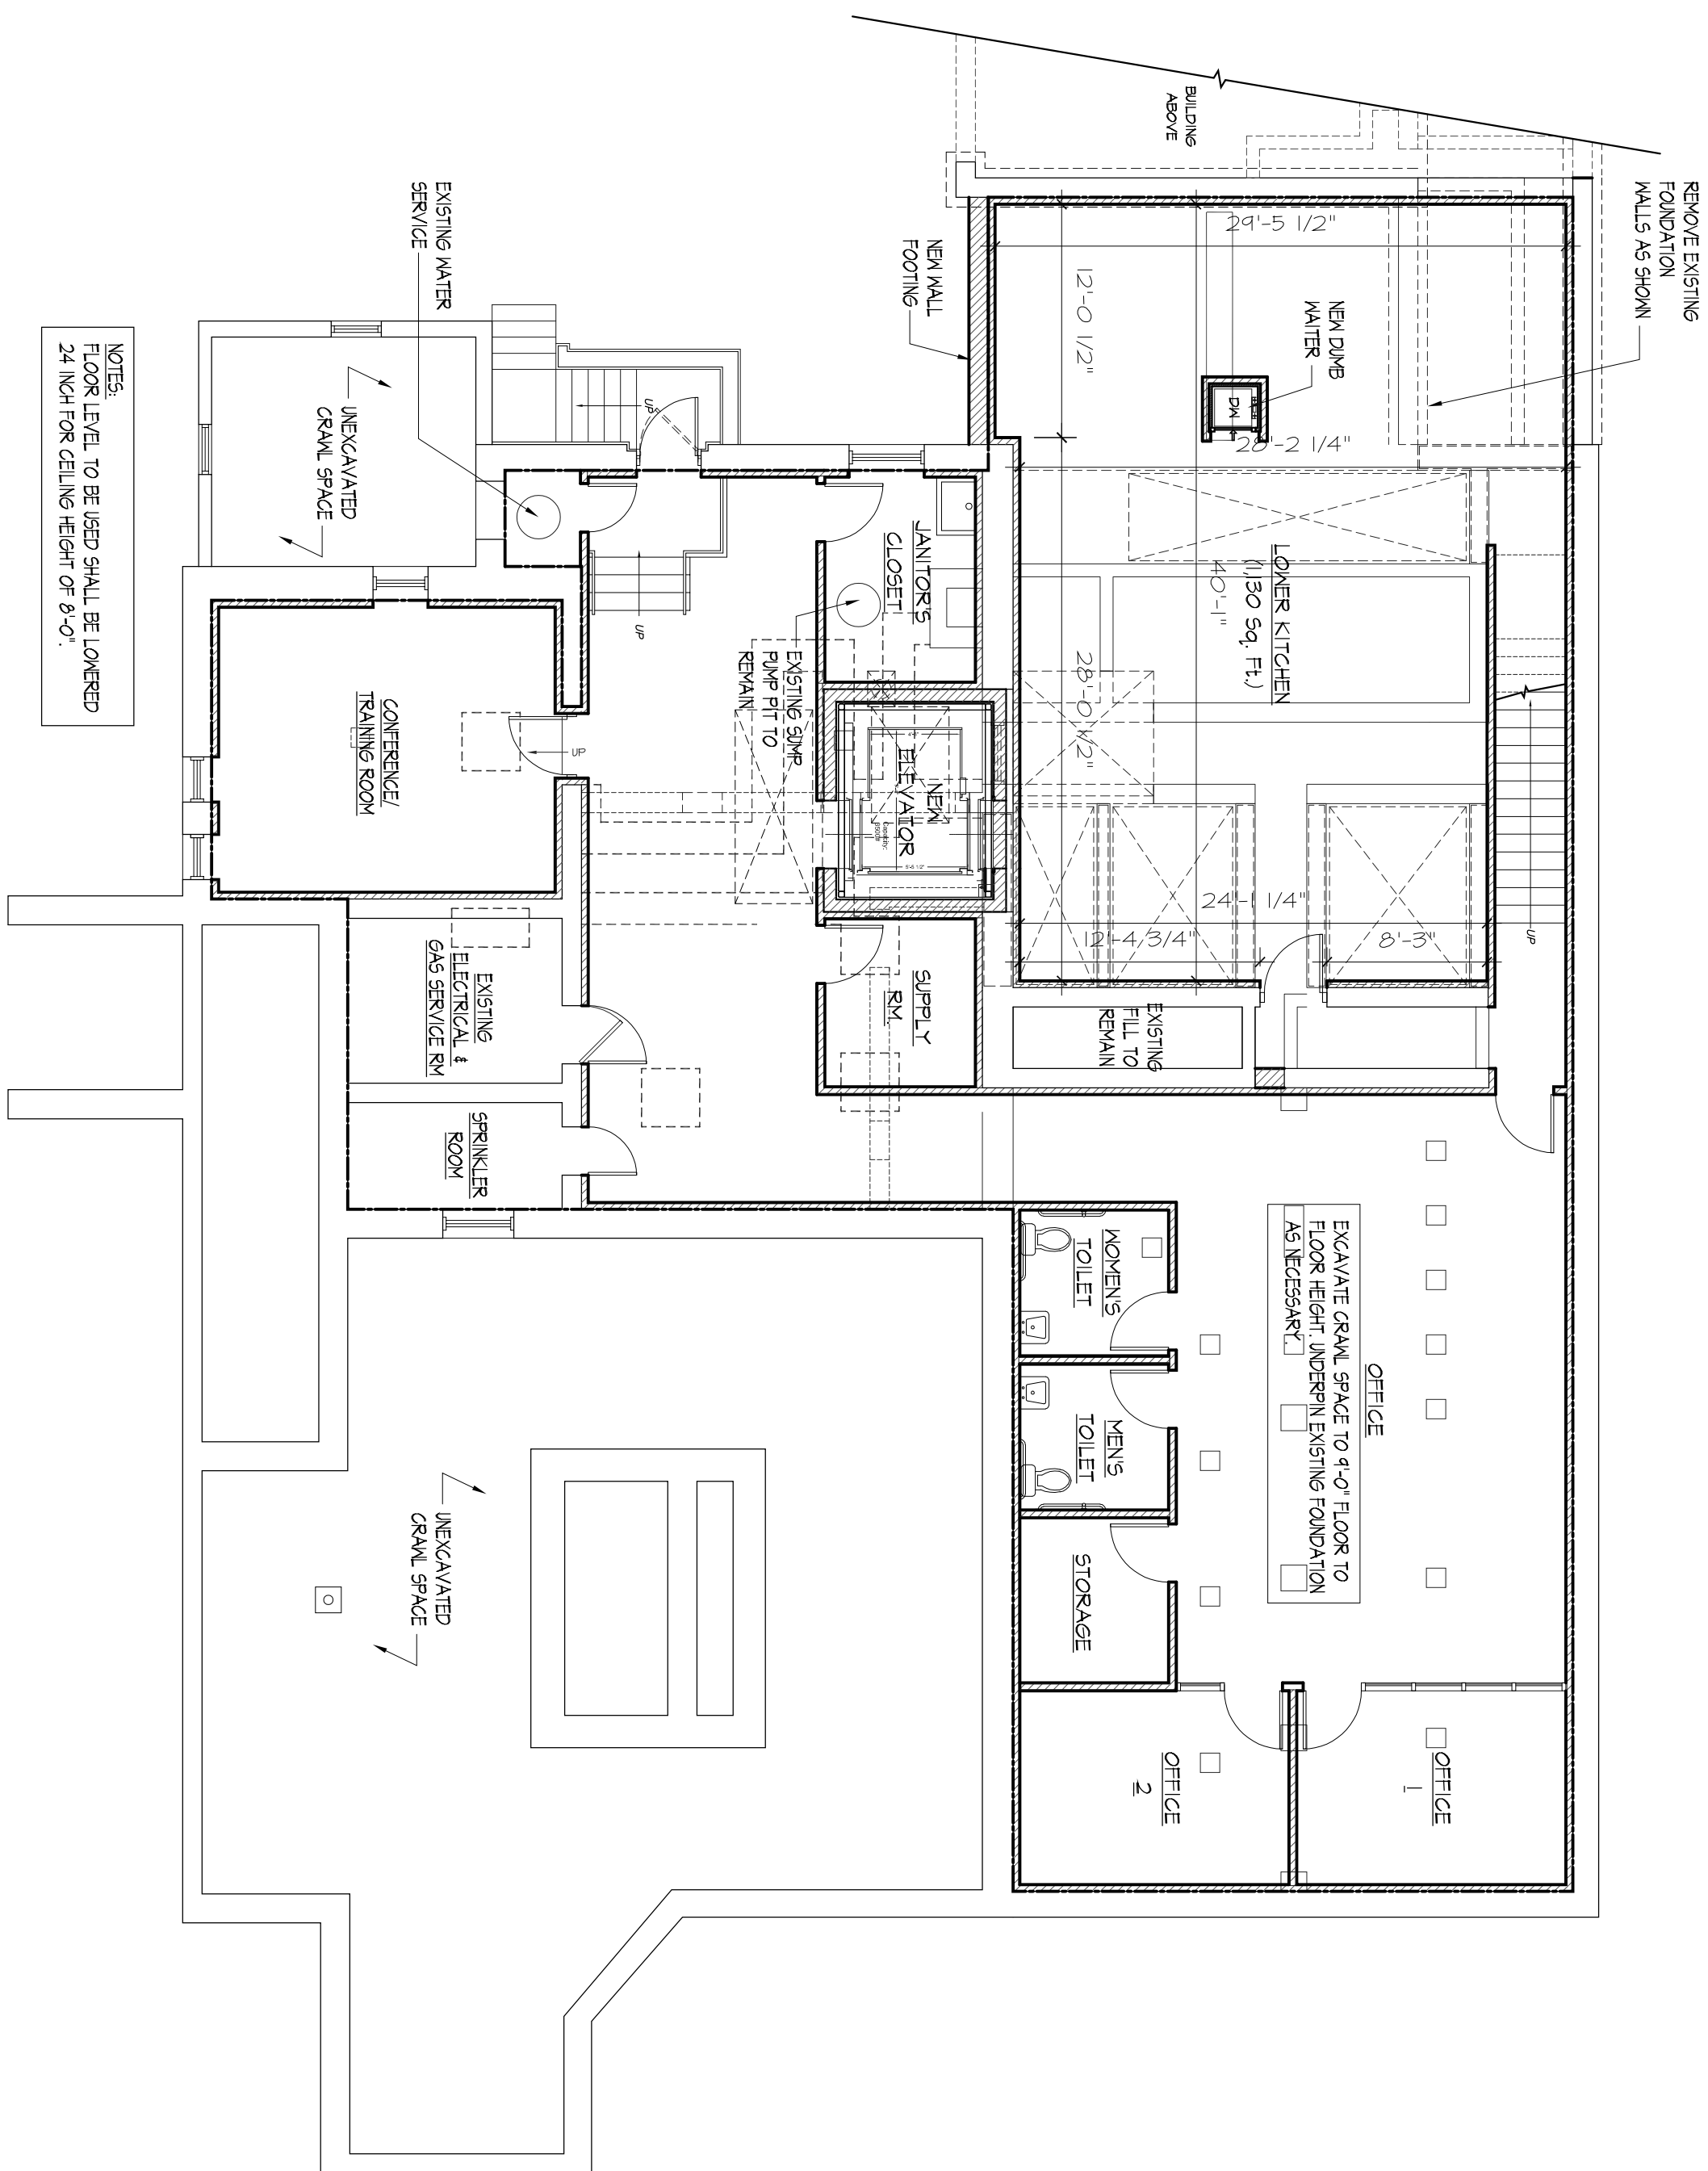 

NOTES:
FLOOR LEVEL TO BE USED SHALL BE LOWERED
24 INCH FOR CEILING HEIGHT OF 8'-0".

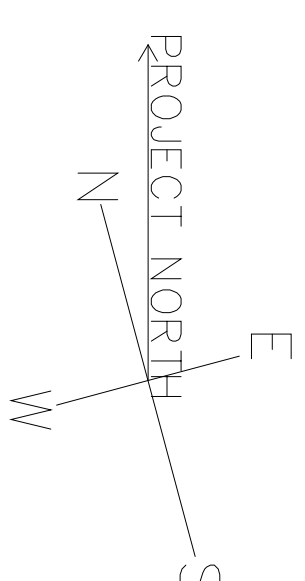

JICA group
JOE CARBOLLO ARCHITECTURAL GROUP, P.C.
171 Main Street, Suite 301
Hackensack, N.J. 07601
T. 201.678.1201
F. 201.678.1209
E. email@jcarbollo.com
W. www.jcarbollo.com


PROJECT:
**PROPOSED South Orange
LANDMARK RESTAURANT**

OWNER:
101 SOUTH ORANGE URBAN
RENEWAL, LLC

LOCATION:
101 SOUTH ORANGE AVENUE,
SOUTH ORANGE, NEW JERSEY

DRAWING TITLE:
BASEMENT & 2ND FLOOR PLAN

JOSE I. CARBALLO, R.A.
N.J. Architect: 21A1009174
N.Y. Architect: 021291
P.A. Architect: RA405265

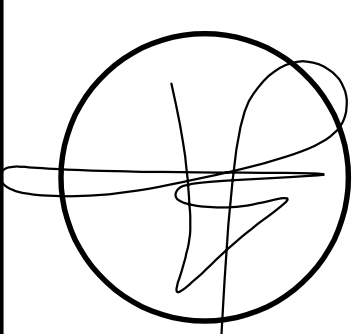

DATE: 03-22-16
BY: PROJECT NUMBER: 201502
DRAWING SHEET: A-2.0

THE USE OF THESE PLANS AND SPECIFICATIONS SHALL BE RESTRICTED TO THE ORIGINAL SITE FOR WHICH THEY WERE PROVIDED AND NO ALTERATION, MODIFICATION, OR REVISION SHALL BE MADE WITHOUT THE WRITTEN CONSENT OF THE ARCHITECT. THE PLANS AND SPECIFICATIONS SHALL BE THE SOLE PROPERTY OF THE ARCHITECT AND NO PART THEREOF SHALL BE REPRODUCED OR TRANSMITTED IN ANY FORM OR BY ANY MEANS, ELECTRONIC OR MECHANICAL, INCLUDING PHOTOCOPYING, RECORDING, OR BY ANY INFORMATION STORAGE AND RETRIEVAL SYSTEM, WITHOUT THE WRITTEN PERMISSION OF THE ARCHITECT.

REV.	DESCRIPTION	DATE
Δ		
PER PLANNING BOARD COMMENTS		4/20/2017
PER PLANNING BOARD COMMENTS		5/31/2017

PLANNING BOARD SUBMISSION	5/5/2017

NOTES:


JCA group
JOSE CARRALLO ARCHITECTURAL GROUP, P.C.

171 Main Street, Suite 301
Hackensack, N.J. 07601
T. 201.678.1201
F. 201.678.1209
E. email@jccardillo.com
W. www.jccardillo.com


PROJECT:
**PROPOSED South Orange
LANDMARK RESTAURANT**

OWNER:
101 SOUTH ORANGE URBAN
RENEWAL, LLC
LOCATION:
101 SOUTH ORANGE AVENUE,
SOUTH ORANGE, NEW JERSEY
DRAWING TITLE:
GROUND FLOOR
(FLOOR AREA)


JOSE L. CARRALLO, R.A.
N.J. Architect: 21A0091740
N.Y. Architect: 021291
P.A. Architect: RA405265

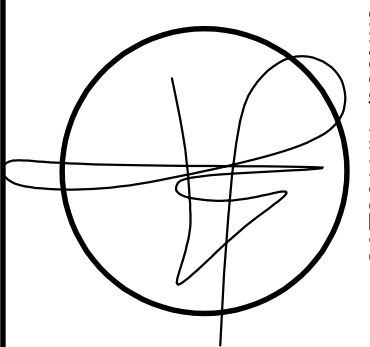

DATE:	03-22-16
BY:	PROJECT NUMBER: 201502
DRAWING SHEET:	A-2.1

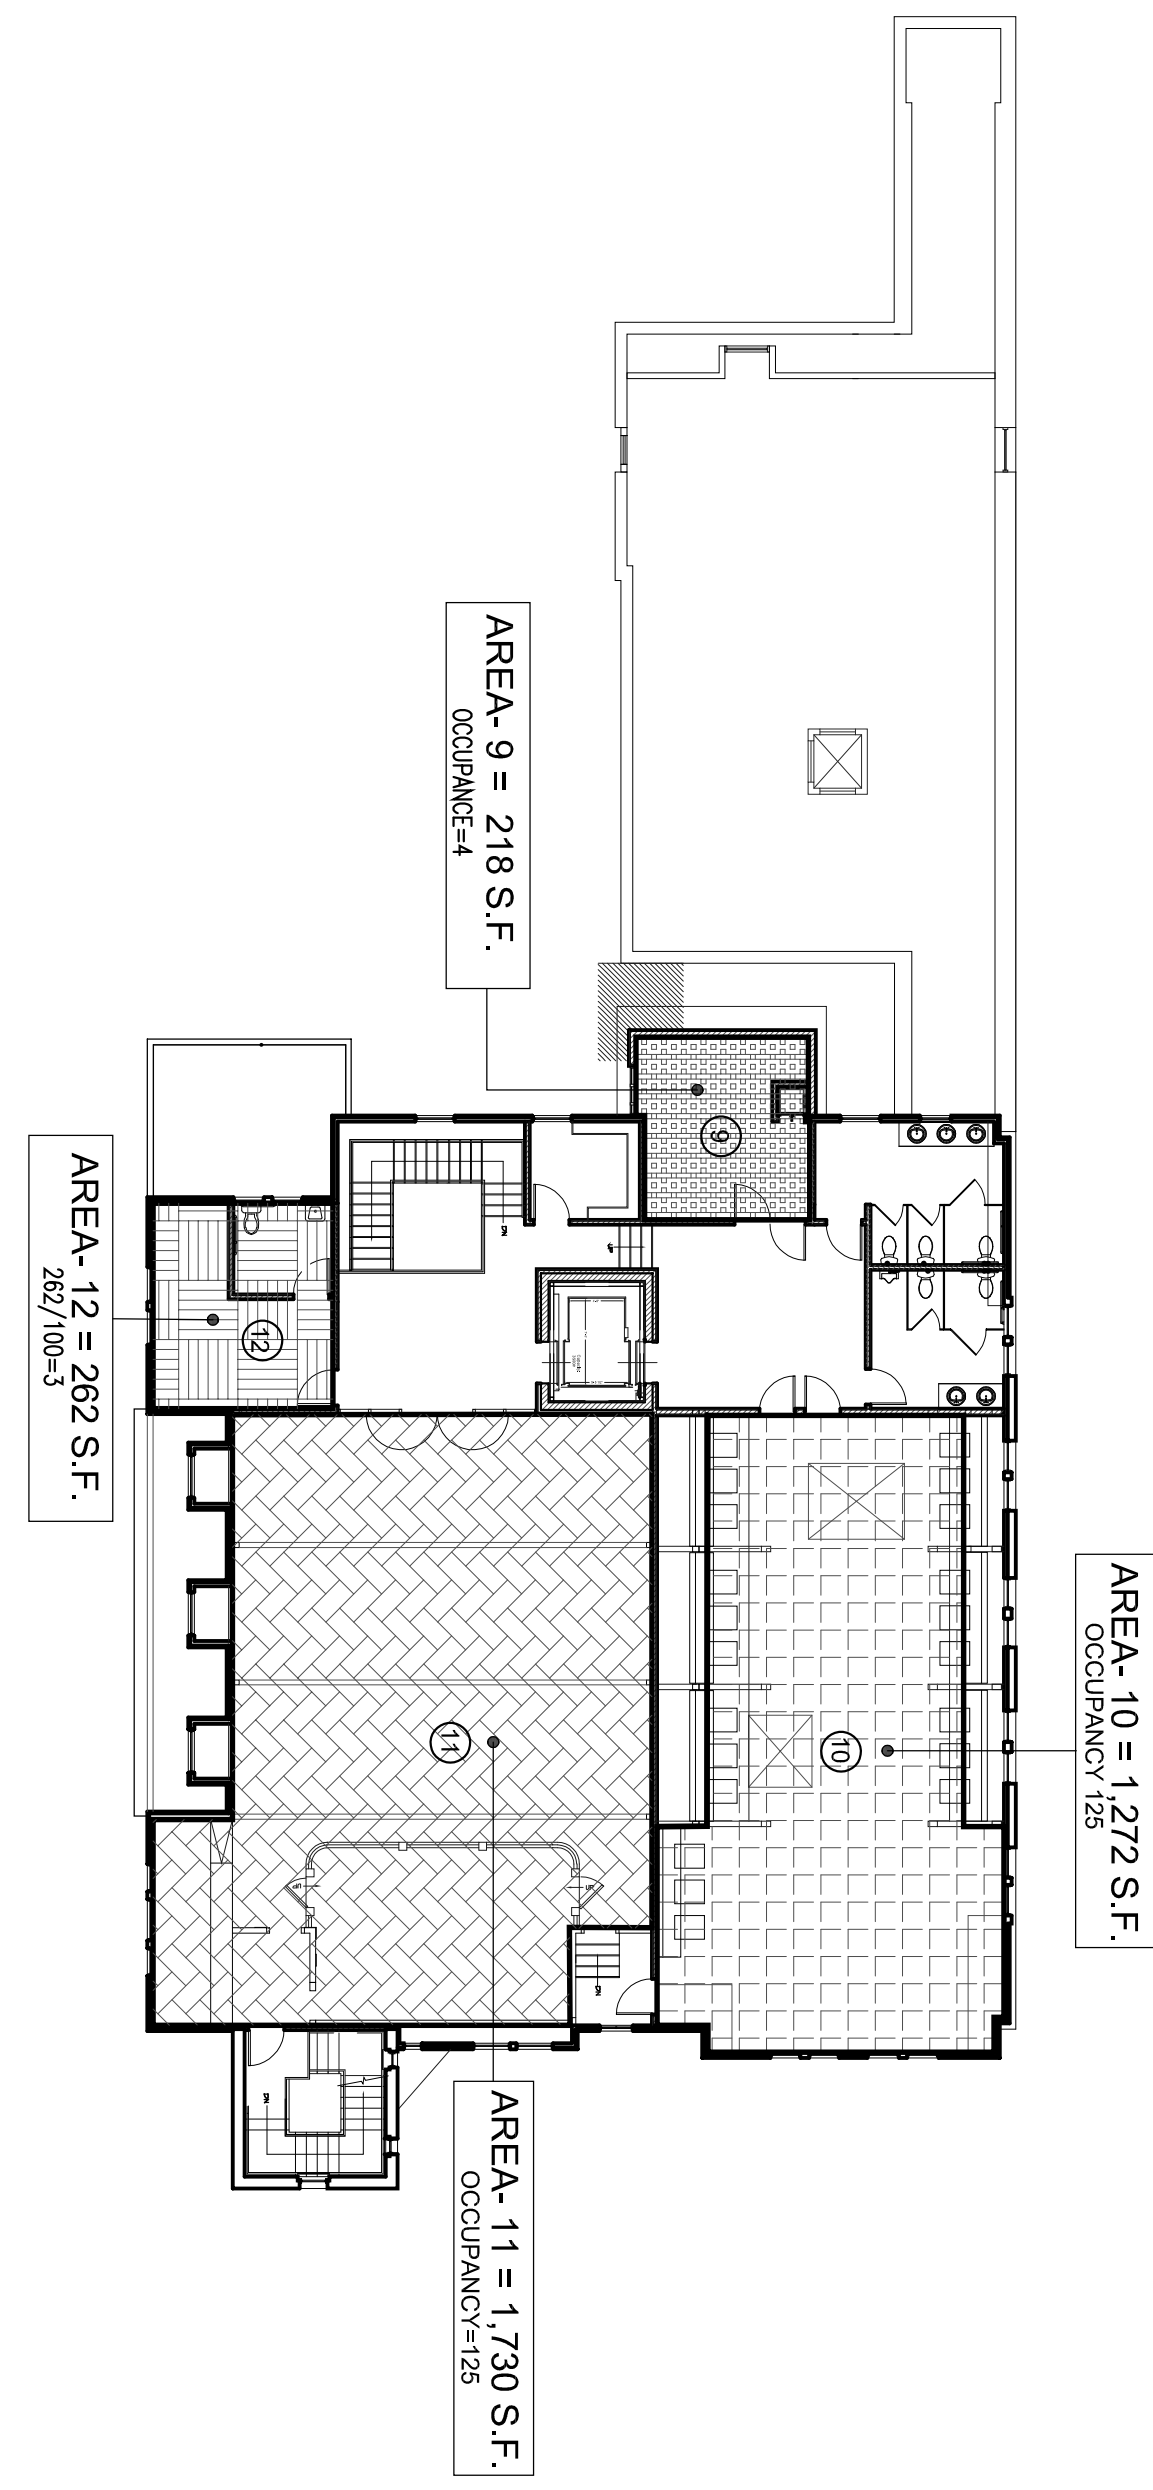

3 PROPOSED SECOND FLOOR PLAN
Scale 1/16"=1'-0"

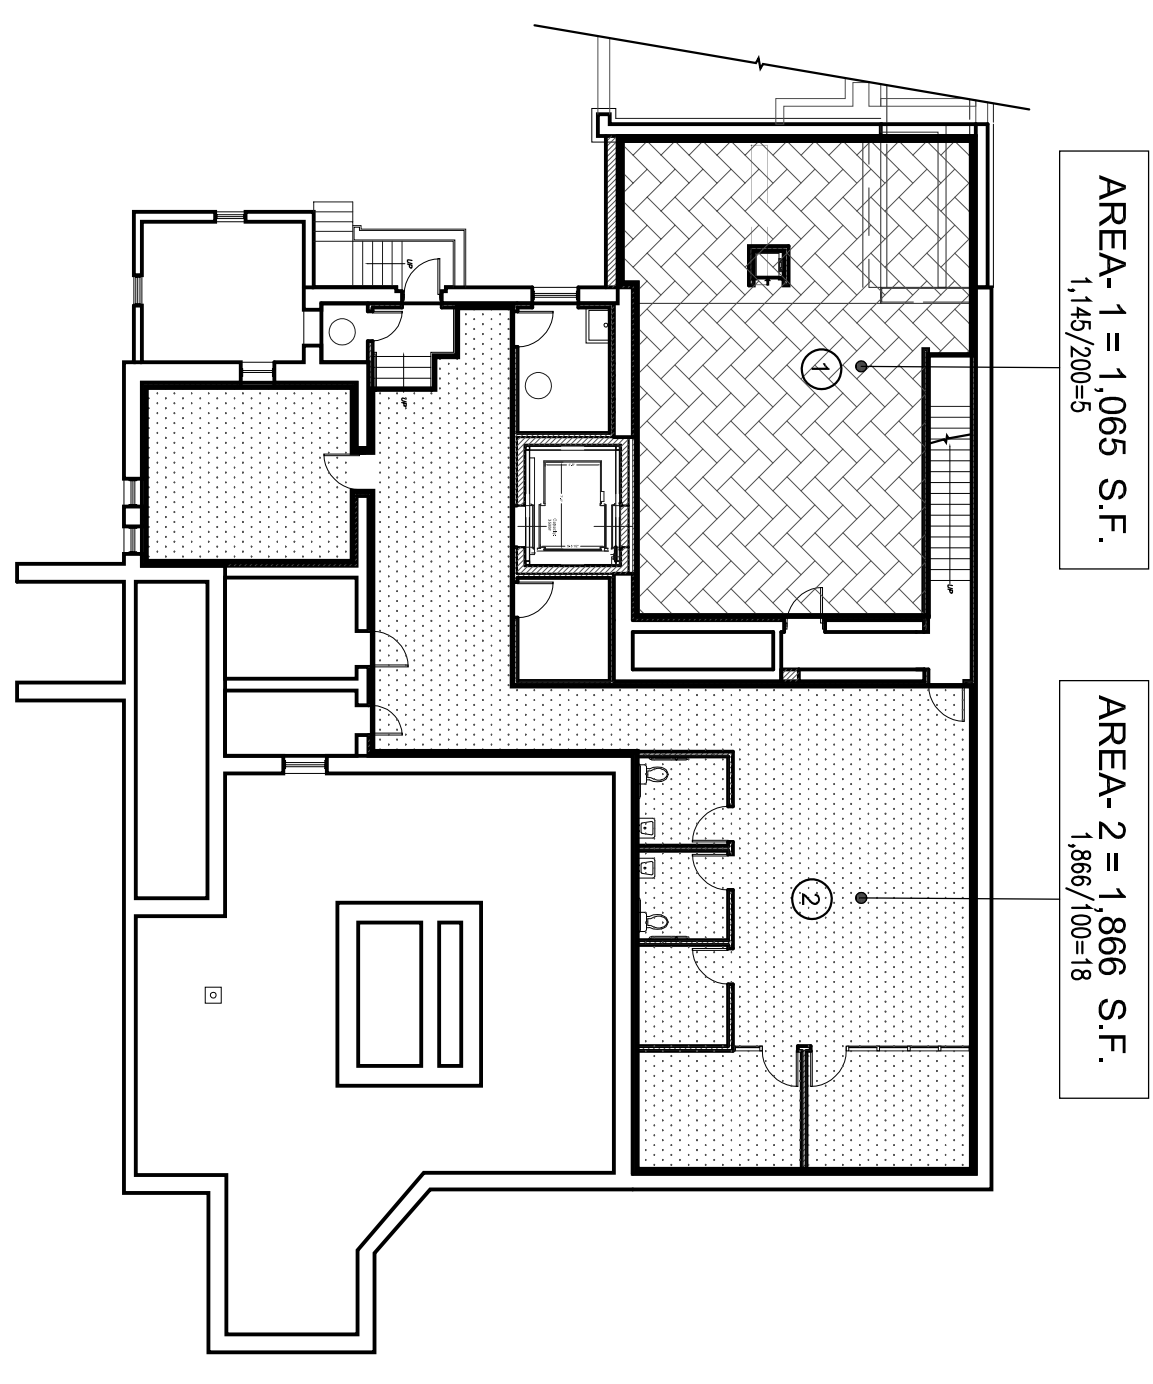


2 PROPOSED BASEMENT PLAN
Scale 1/16"=1'-0"

OCCUPANCY TABLE			
SPACE #	AS PER BUILDING CODE	OCCUPANCY	PATRON AREAS
BASEMENT		EMPLOYEES/ STAFF	PATRONS
KITCHEN	①	5	5
OFFICE	②	18	18
FIRST FL.			
KITCHEN	③	8	8
RESTAURANT	④	145	133
PRIVATE DINING	⑤	27	12
OUTDOOR DINING (2 AREAS)	⑥	46	37
BEER GARDEN INDOOR	⑦	64	63
BEER GARDEN OUTDOOR	⑧	191	70
SECOND FL.			
KITCHEN PREP.	⑨	2	4
COCKTAIL AREA	⑩	81	125
EVENT AREA	⑪	116	125
OFFICE	⑫	3	3
TOTAL		706	38
PATRONS	440	478	10,050
INSIDE	333		
OUTSIDE	107		

OR MAX. 125
IF TWO CONCURRENT
EVENTS

TOTAL FIRST AND SECOND FLOOR INDOOR AREA= 6520
TOTAL OUTDOOR AREA= 3530

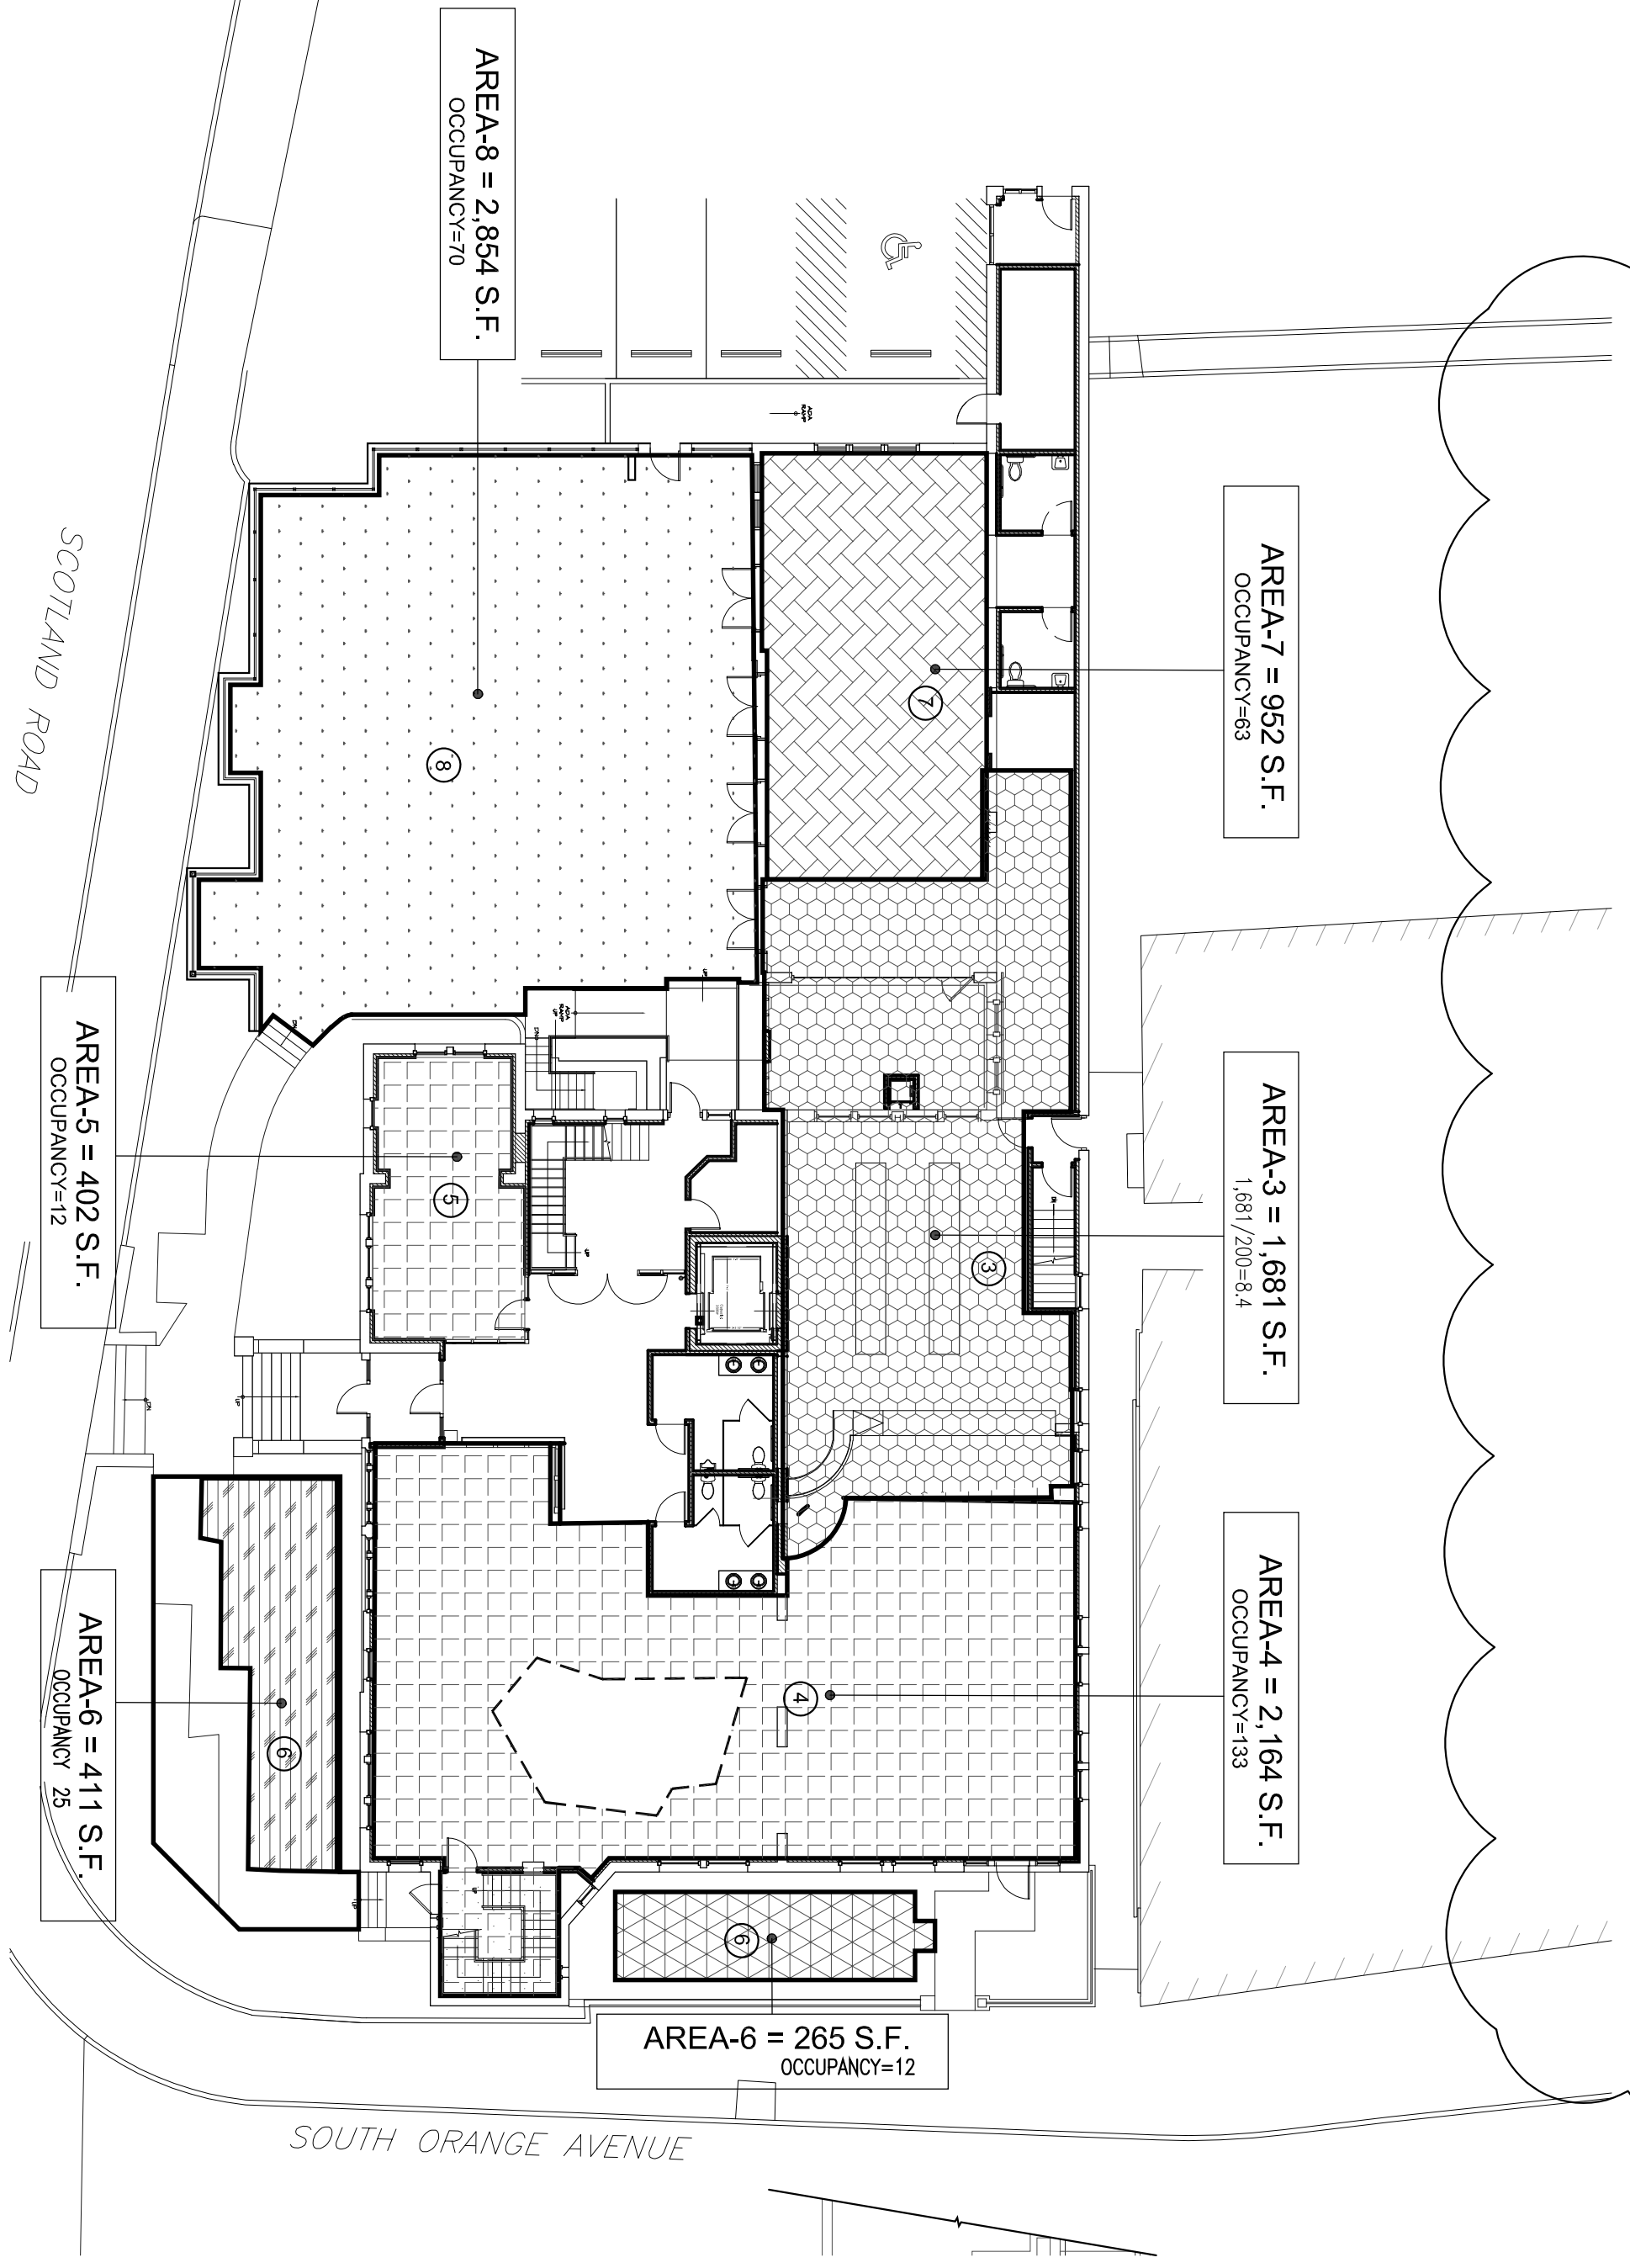


1 PROPOSED SITE DEVELOPMENT / GROUND FLOOR PLAN
Scale 1/16"=1'-0"

THE USE OF THESE PLANS AND SPECIFICATIONS SHALL BE RESTRICTED TO THE PROJECT AND SITE SPECIFICALLY IDENTIFIED HEREON. ANY REUSE OR MODIFICATION OF THESE PLANS WITHOUT THE WRITTEN CONSENT OF JCA GROUP SHALL BE PROHIBITED. VISUAL CONTACT WITH THESE PLANS AND SPECIFICATIONS SHALL CONSTITUTE A VIOLATION OF THE PROFESSIONAL SEAL OF THE ARCHITECT.

REV	DESCRIPTION	DATE
	ISSUED TO PLANNING BOARD	05.19.16

NOTES:

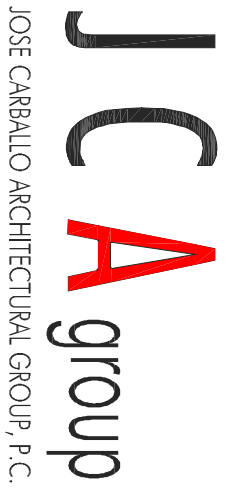


171 Main Street, Suite 301
Hickensock, N.J. 07601
T. 201.678.1201
F. 201.678.1209
E. email@jcarbollo.com
W. www.jcarbollo.com

PROJECT:
PROPOSED South Orange
LANDMARK RESTAURANT


OWNER:
SOUTH ORANGE LANDMARK
RESTAURANT

LOCATION:
SOUTH ORANGE NEW JERSEY
DRAWING TITLE:
WEST ELEVATION

JOSE I. CARBOLLO, R.A.
N.J. Architect: 21A00917140
N.Y. Architect: 021291
P.A. Architect: RA405265

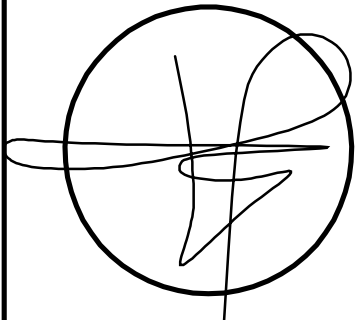

DATE:	05-19-16
BY:	PROJECT NUMBER: 201502
DRAWING SHEET:	A-3.0

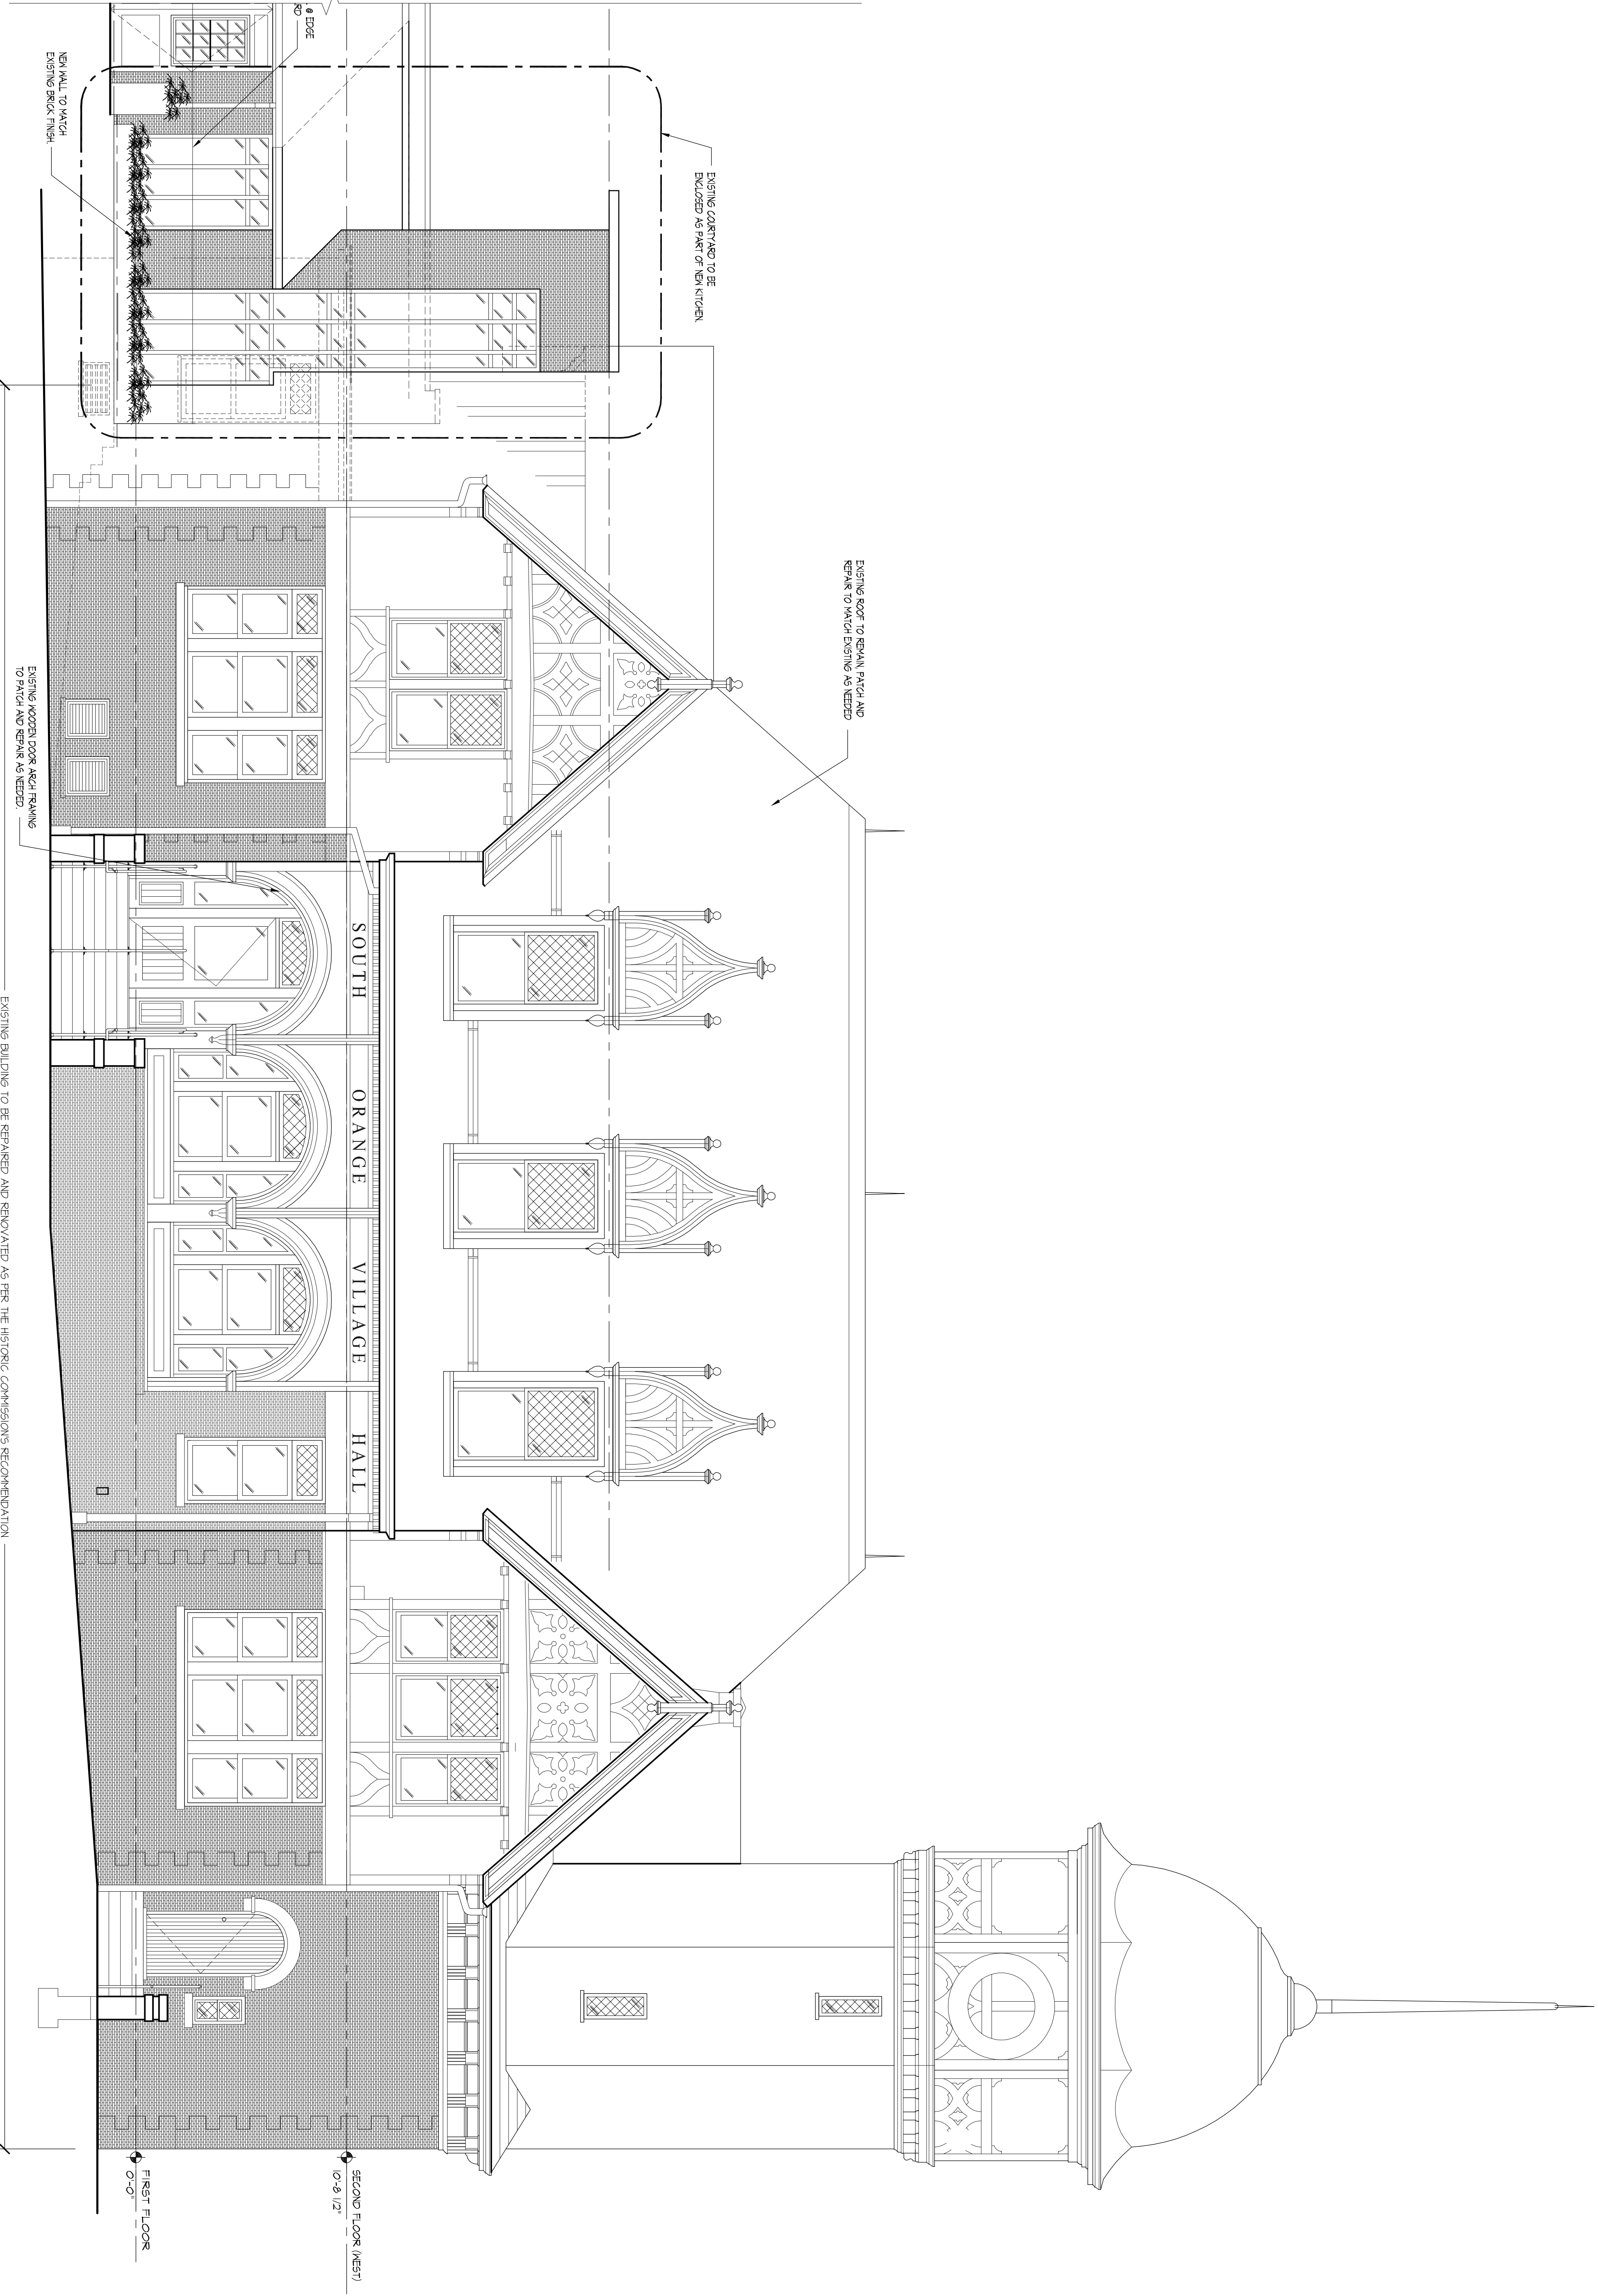

1 PROPOSED WEST ELEVATION
Scale 1/4"=1'-0"

THE USE OF THESE PLANS AND SPECIFICATIONS SHALL BE RESTRICTED TO THE ORIGINAL SITE FOR WHICH THEY WERE PREPARED AND PUBLICATION THEREOF IS EXPRESSLY LIMITED TO SUCH USE. REPRODUCTION, OR PUBLICATION BY ANY METHOD, IN WHOLE OR IN PART IS PROHIBITED. TITLE OF THE PLANS AND SPECIFICATIONS REMAINS WITH THE ENGINEER WITHOUT PREJUDICE. VISUAL CONTACT WITH THESE PLANS AND SPECIFICATIONS SHALL CONSTITUTE PRIMA FACIE EVIDENCE OF THE ACCEPTANCE OF THESE RESTRICTIONS.

REV	DESCRIPTION	DATE
1	ISSUED TO PLANNING BOARD	05.19.16
2	AS PER PLANNING BOARD COMMENTS	12.8.16

NOTES:


JCA group
JOSE CARBALLO ARCHITECTURAL GROUP, P.C.

171 Main Street, Suite 30
Hackensack, N.J. 07601
T. 201.678.1201
F. 201.678.1209
E. email@icarballo.com
W. www.icarballo.com

OWNER:
SOUTH ORANGE LANDMARK
RESTAURANT

SOUTH ORANGE NEW JERSEY
DRAWING TITLE:
WEST ELEVATION

JOSE I. CARBALLO, R.A.
N.J. Architect: 21A10091740
N.Y. Architect: 021291
P.A. Architect: RA405265

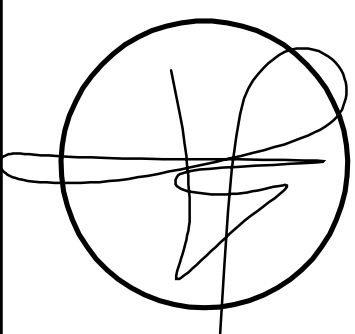

DATE: 05-19-16

BY: PROJECT NUMBER: 201502

DRAWING SHEET:

A-3.1 of


THE USE OF THESE PLANS AND SPECIFICATIONS SHALL BE RESTRICTED TO THE ORIGINAL SITE FOR WHICH THEY WERE PREPARED AND PUBLICATION THEREOF IS EXPRESSLY LIMITED TO SUCH USE. REPRODUCTION, OR PUBLICATION BY ANY METHOD, IN WHOLE OR IN PART IS PROHIBITED. TITLE OF THE PLANS AND SPECIFICATIONS REMAINS WITH THE ENGINEER WITHOUT PREJUDICE. VISUAL CONTACT WITH THESE PLANS AND SPECIFICATIONS SHALL CONSTITUTE PRIMA FACIE EVIDENCE OF THE ACCEPTANCE OF THESE RESTRICTIONS.

REV	DESCRIPTION	DATE
	ISSUED TO PLANNING BOARD	05.19.16

ISSUED TO PLANNING BOARD 05.19.16

--	--	--	--	--	--	--	--

NOTES:

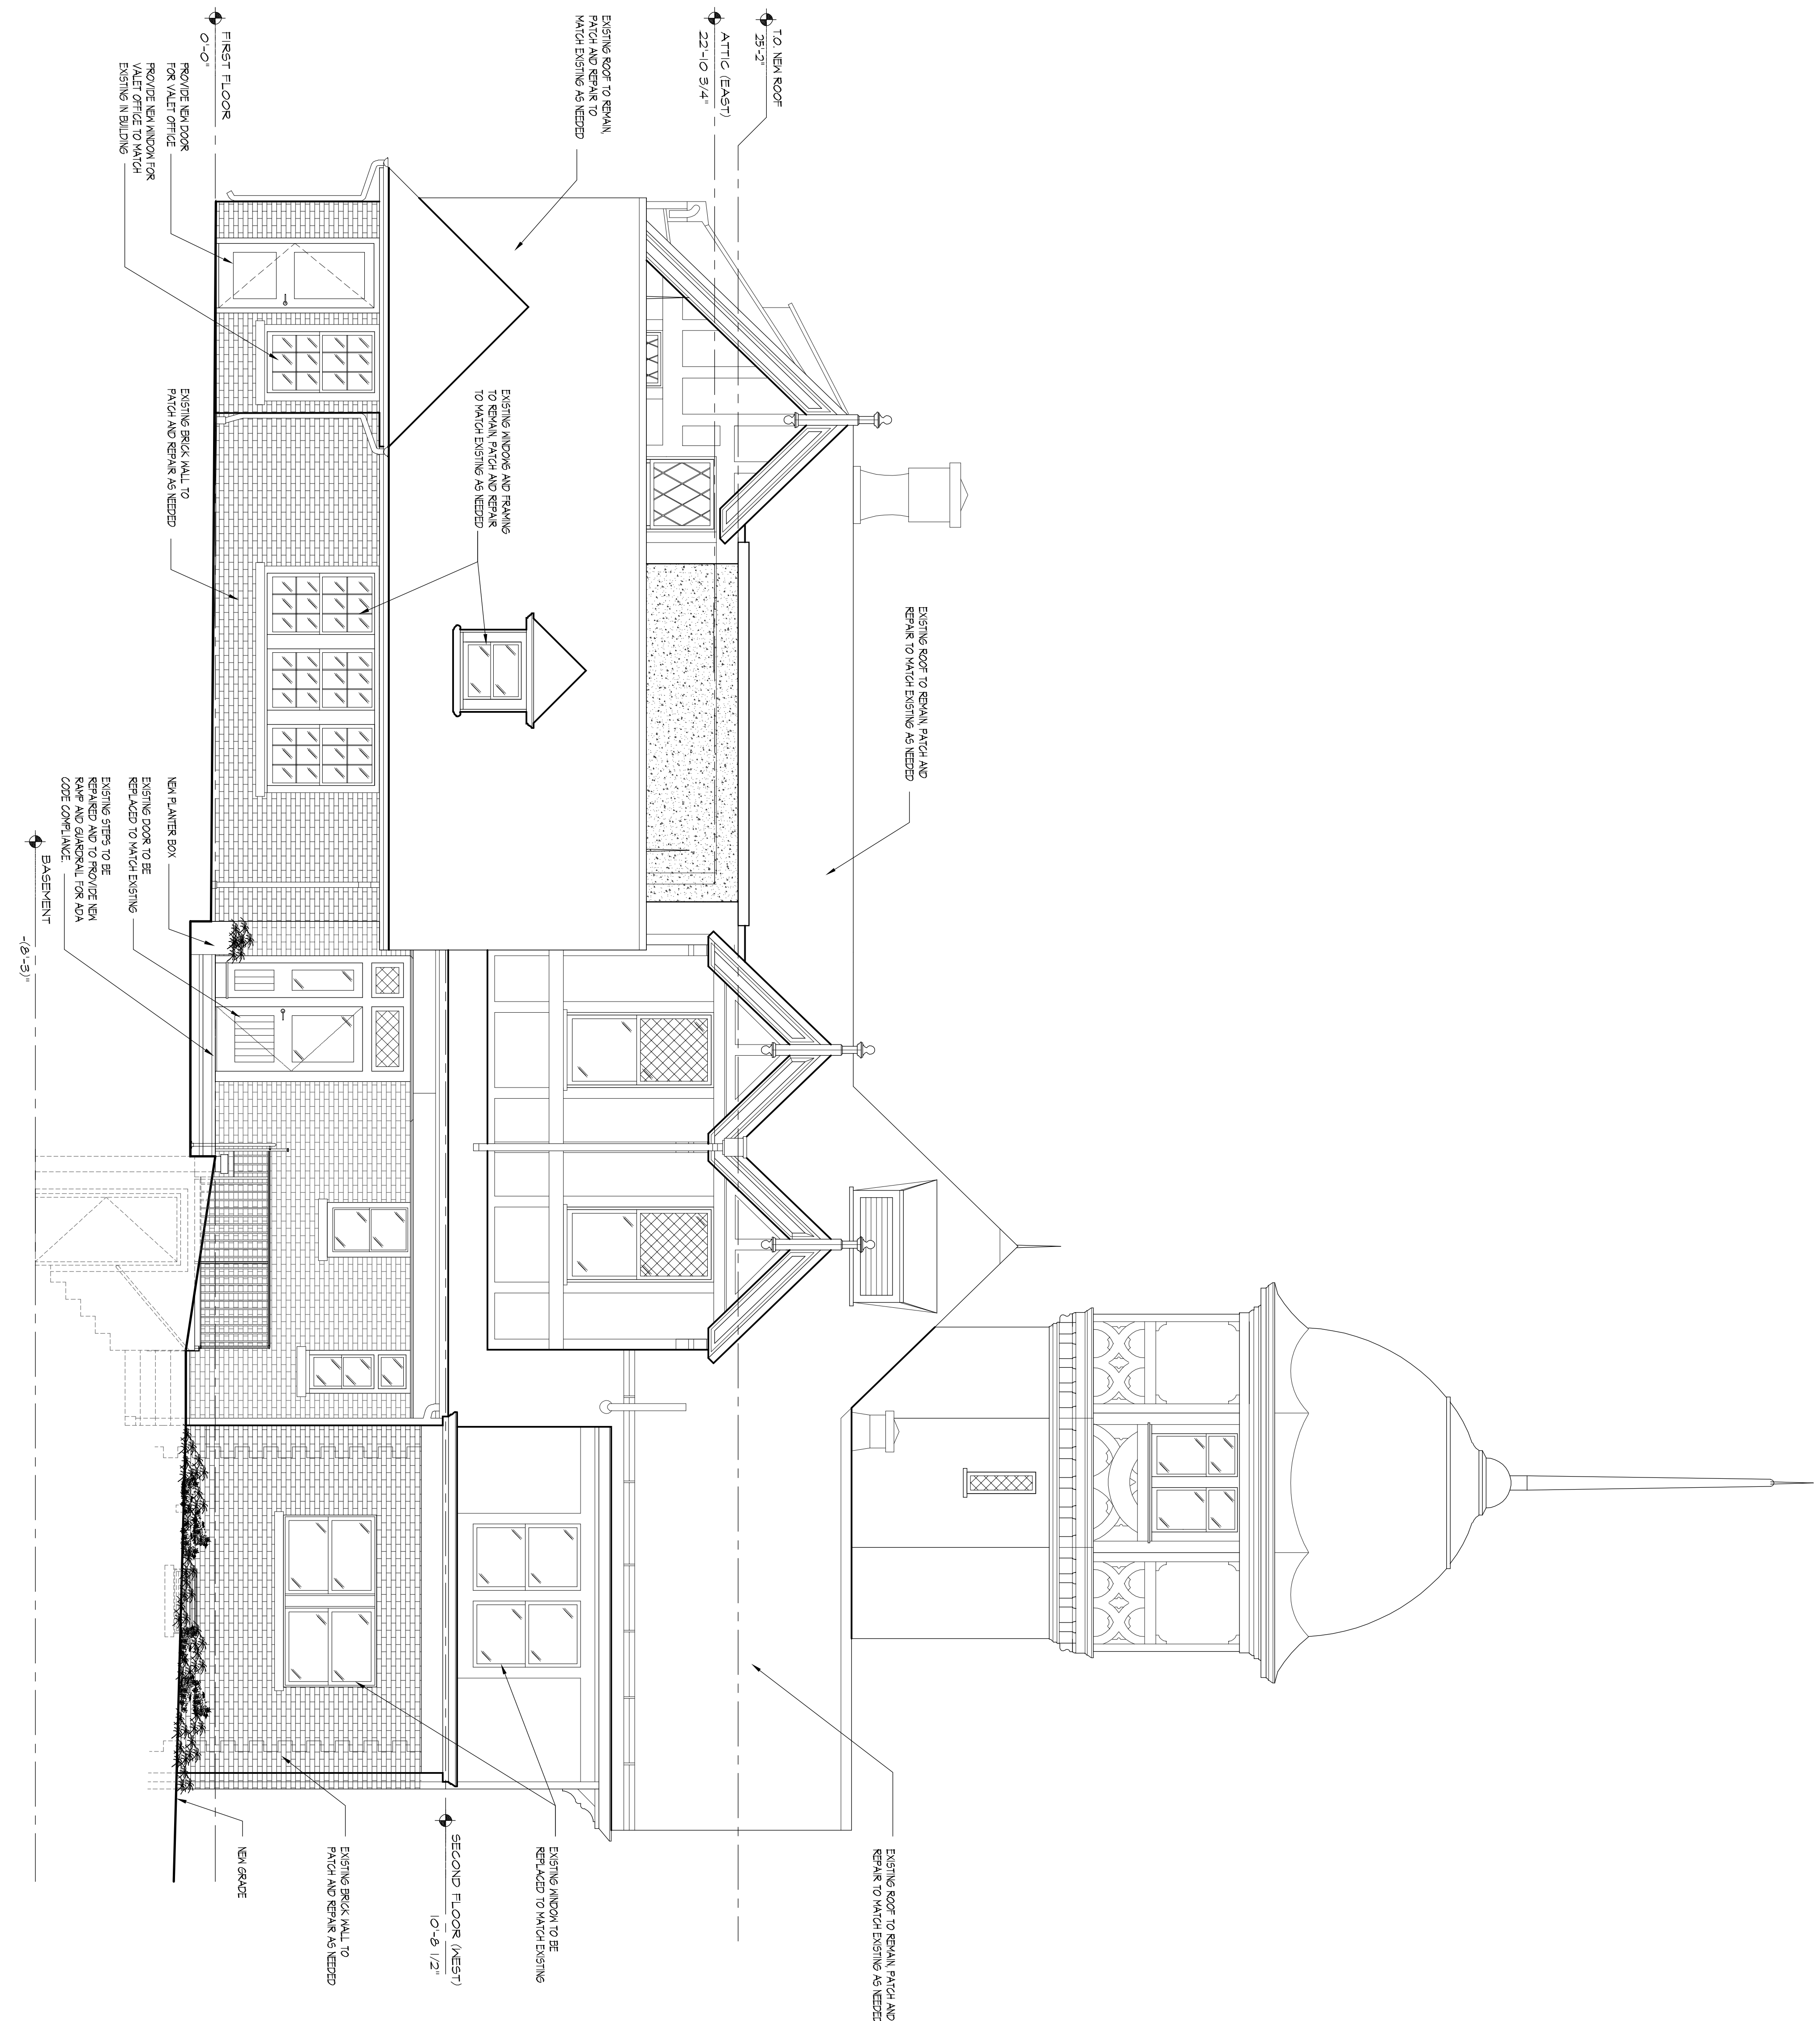

PROPOSED NORTH ELEVATION @ COURTYARD

Scale 1/8"=1'-0"


DATE:	05-19-16
BY:	PROJECT NUMBER: 201502
DRAWING SHEET:	
A-4.0	OF

8

THE USE OF THESE PLANS AND SPECIFICATIONS SHALL BE RESTRICTED TO THE PROJECT AND SITE SPECIFICALLY IDENTIFIED HEREON. ANY OTHER USE, REUSE, REPRODUCTION, OR MODIFICATION OF THESE PLANS AND SPECIFICATIONS WITHOUT THE WRITTEN CONSENT OF JCA GROUP SHALL BE CONSIDERED A VIOLATION OF THE PROFESSIONAL ETHICS OF THE ARCHITECT. NO PART OF THESE PLANS AND SPECIFICATIONS SHALL BE REPRODUCED OR TRANSMITTED IN ANY FORM OR BY ANY MEANS, ELECTRONIC OR MECHANICAL, INCLUDING PHOTOCOPYING, RECORDING, OR BY ANY INFORMATION STORAGE AND RETRIEVAL SYSTEM, WITHOUT PERMISSION IN WRITING FROM JCA GROUP.

REV	DESCRIPTION	DATE
	ISSUED TO PLANNING BOARD	05.19.16

NOTES:

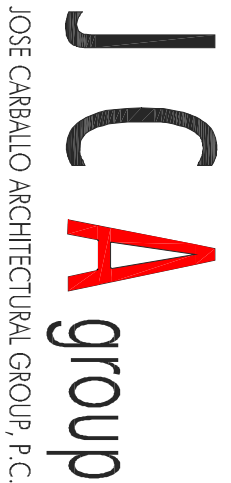


171 Main Street, Suite 301
Hickensock, N.J. 07601
T. 201.678.1201
F. 201.678.1209
E. email@jcarbollo.com
W. www.jcarbollo.com

PROJECT:
PROPOSED South Orange
LANDMARK RESTAURANT


OWNER:
SOUTH ORANGE LANDMARK
RESTAURANT

LOCATION:
SOUTH ORANGE NEW JERSEY
DRAWING TITLE:
SOUTH ELEVATION

JOSE I. CARBOLLO, R.A.
N.J. Architect: 21A0091740
N.Y. Architect: 021291
P.A. Architect: RA405265

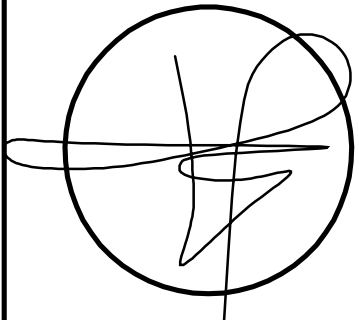

DATE:	05-19-16
BY:	PROJECT NUMBER: 201502
DRAWING SHEET:	A-5.0

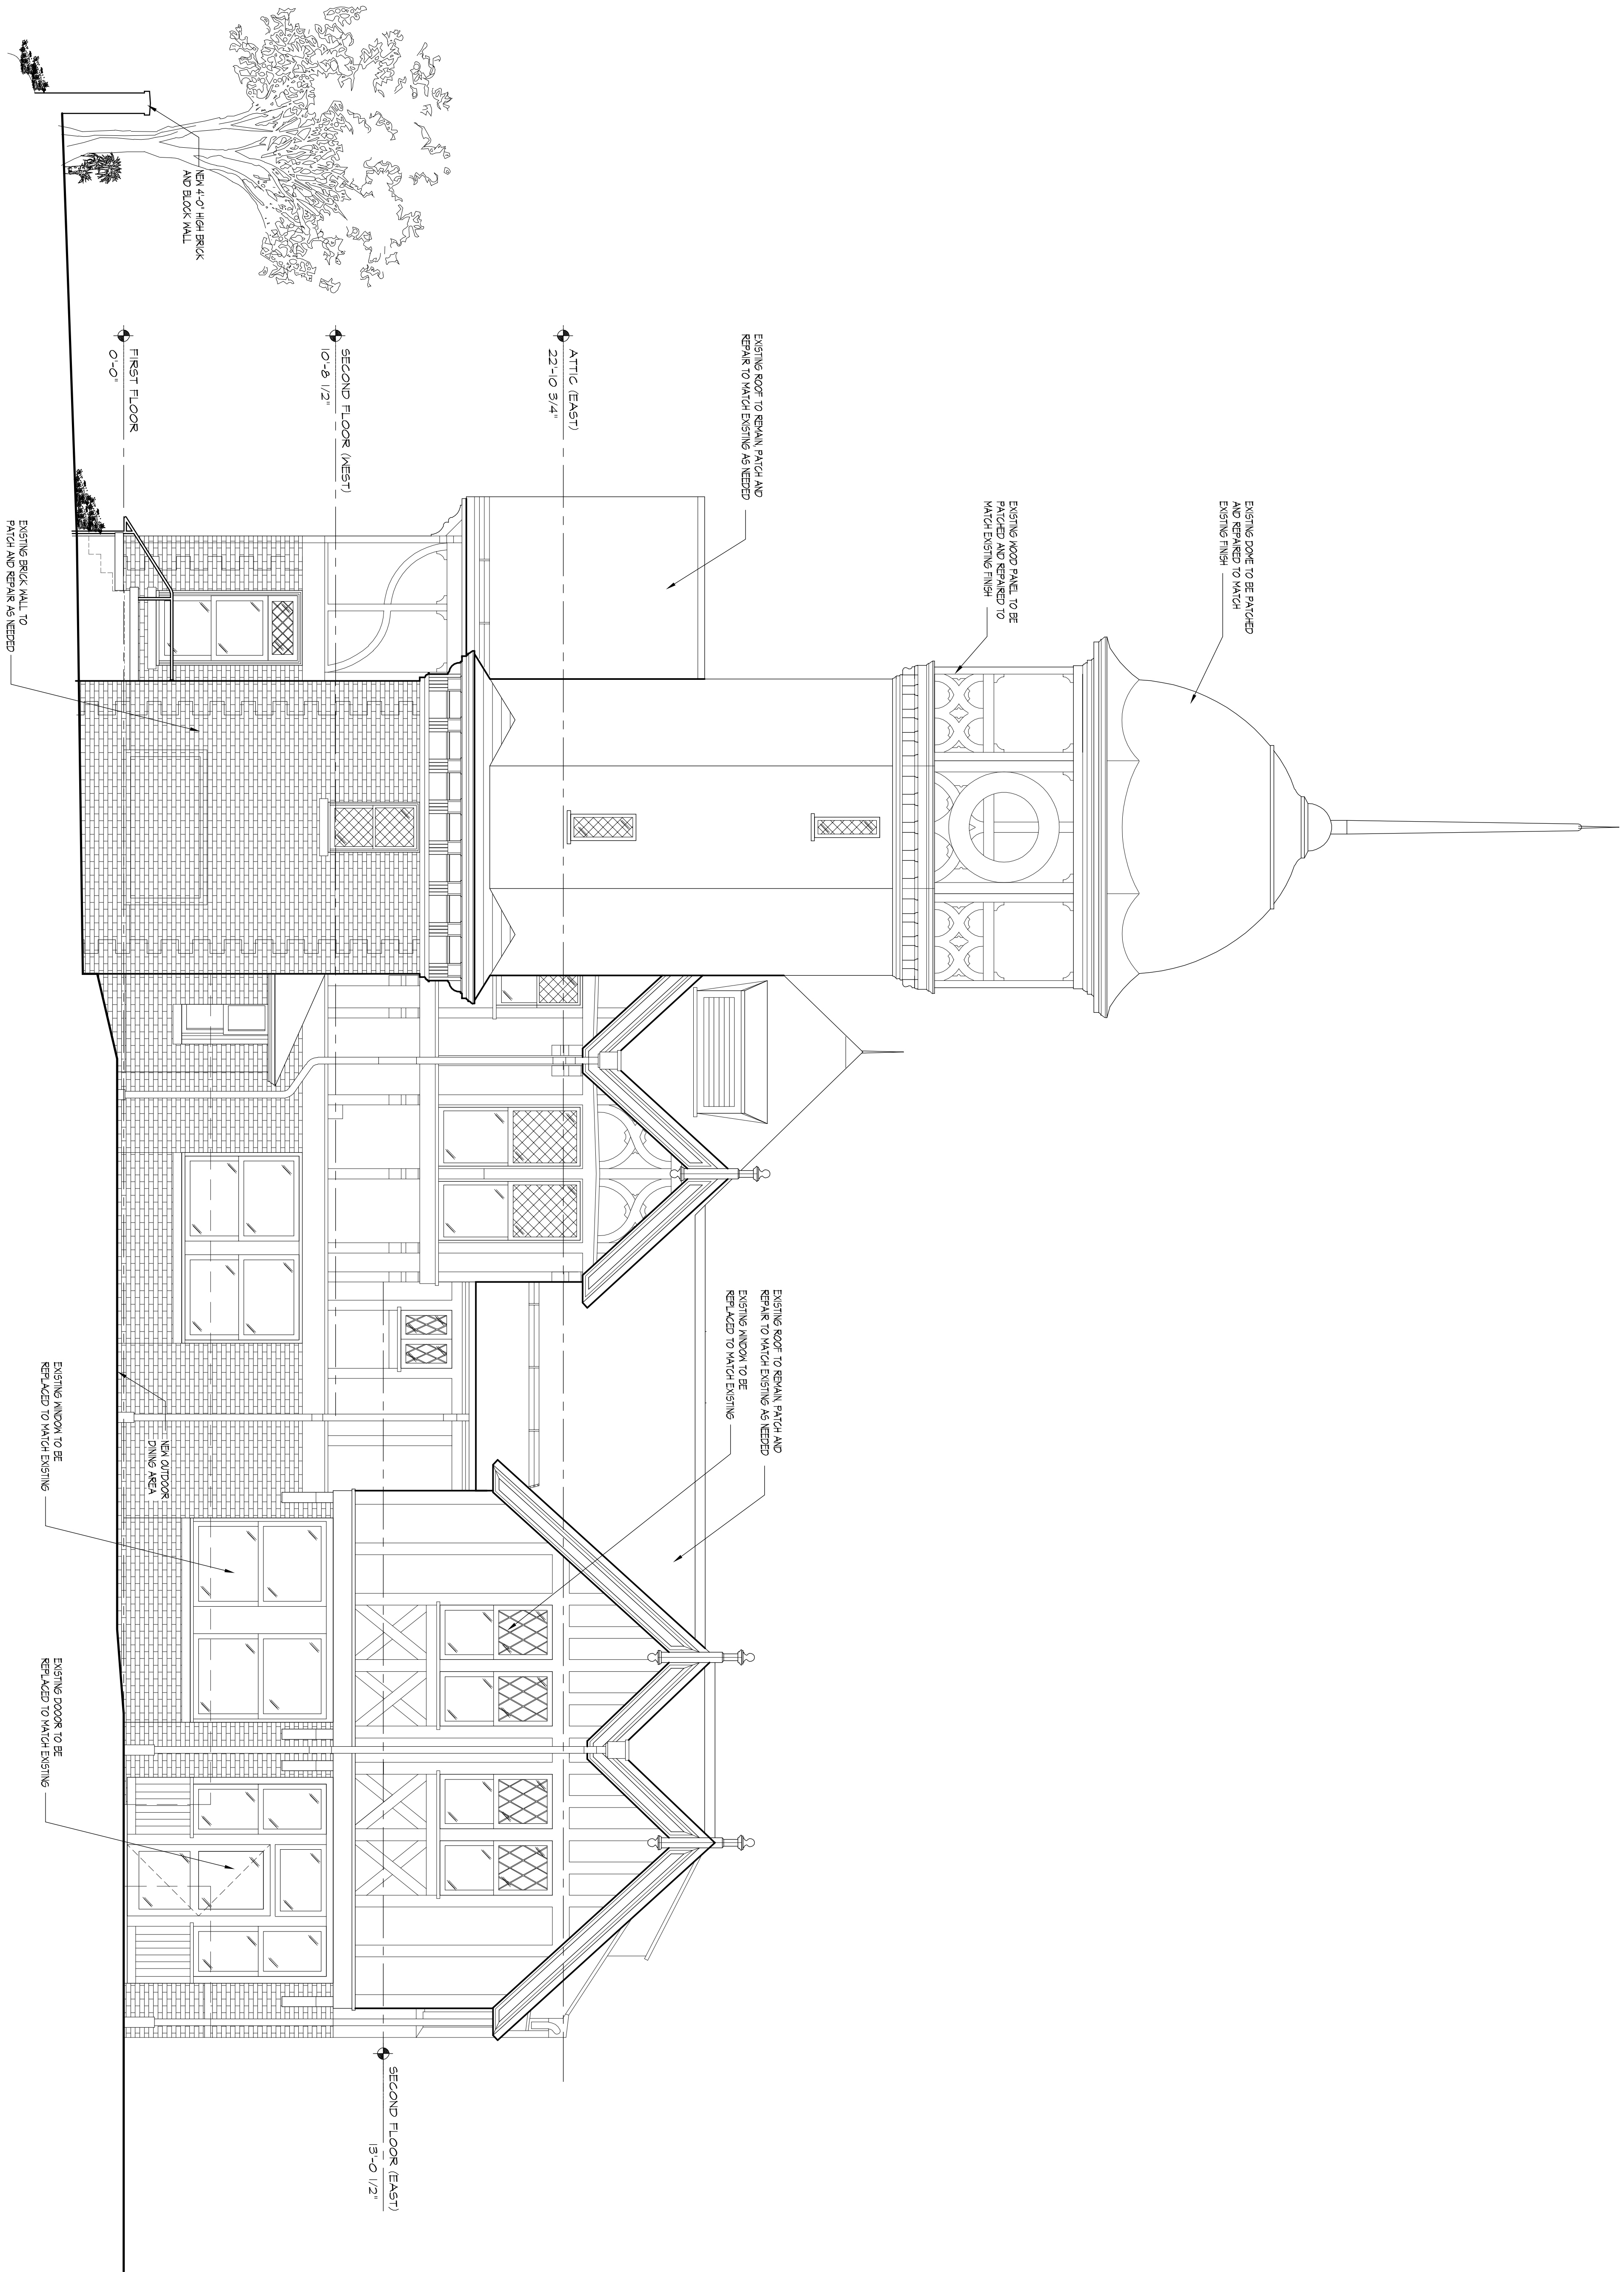

1 PROPOSED SOUTH ELEVATION
Scale 1/4"=1'-0"

THE USE OF THESE PLANS AND SPECIFICATIONS SHALL BE RESTRICTED TO THE PROJECT AND SITE SPECIFICALLY IDENTIFIED HEREON. ANY REUSE, REPRODUCTION, OR MODIFICATION OF THESE PLANS AND SPECIFICATIONS WITHOUT THE WRITTEN PERMISSION OF JCA GROUP IS PROHIBITED. VISUAL CONTACT WITH THESE PLANS AND SPECIFICATIONS SHALL CONSTITUTE A VIOLATION OF THE APPLICABLE BUILDING CODES AND REGULATIONS.

REV	DESCRIPTION	DATE
ISSUED TO PLANNING BOARD	05.19.16	

NOTES:

JCA group
JOSE CARBALLO ARCHITECTURAL GROUP P.C.


171 Main Street, Suite 301
Hackensack, N.J. 07601
T. 201.678.1201
F. 201.678.1209
E. email@jcarbollo.com
W. www.jcarbollo.com

PROJECT:
**PROPOSED South Orange
LANDMARK RESTAURANT**

OWNER:
**SOUTH ORANGE LANDMARK
RESTAURANT**

LOCATION:
SOUTH ORANGE NEW JERSEY
DRAWING TITLE:
EAST ELEVATION


JOSE I. CARBALLO, R.A.
N.J. Architect: 21A0091740
N.Y. Architect: 021291
P.A. Architect: RA405265

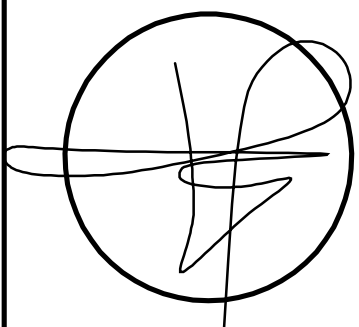

DATE:	05-19-16
BY:	PROJECT NUMBER: 201502

DRAWING SHEET:
A-6.0

OF

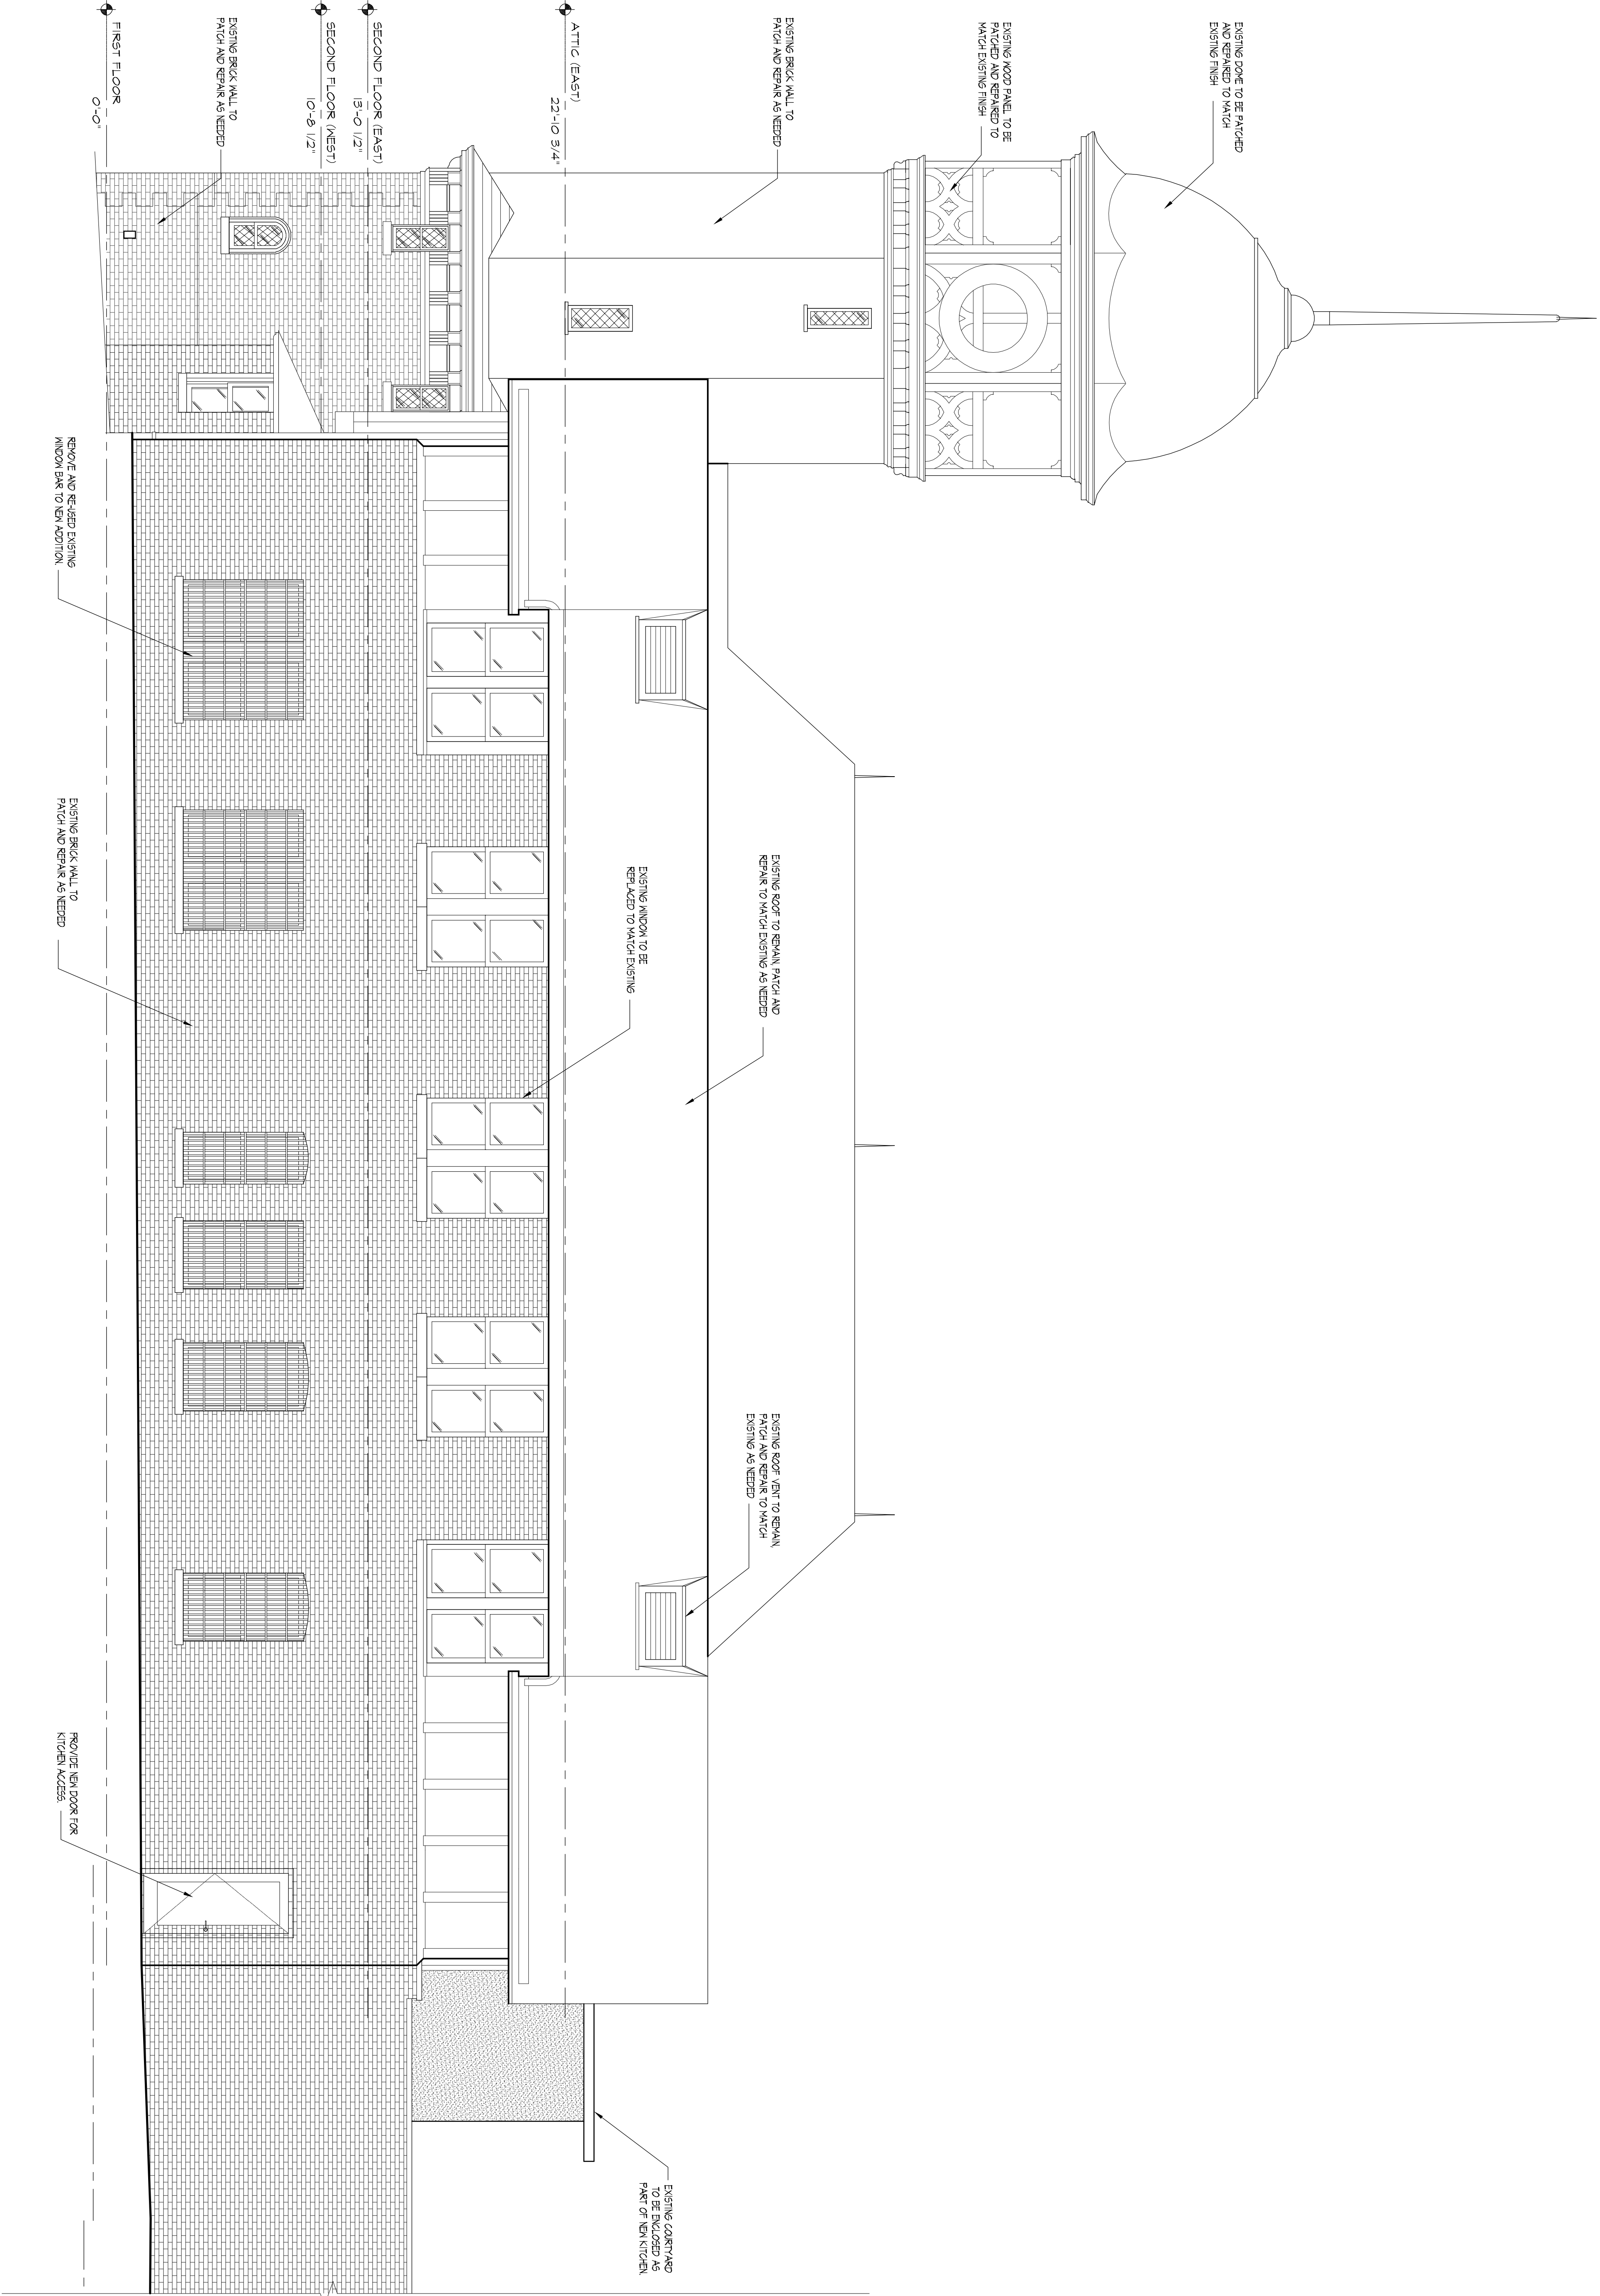


1 PROPOSED EAST ELEVATION
Scale 1/4"=1'-0"

THE USE OF THESE PLANS AND SPECIFICATIONS SHALL BE RESTRICTED TO THE PROJECT AND SITE SPECIFICALLY IDENTIFIED HEREON. ANY REUSE, REPRODUCTION, OR MODIFICATION OF THESE PLANS WITHOUT THE WRITTEN CONSENT OF JCA GROUP SHALL BE PROHIBITED. VISUAL CONTACT WITH THESE PLANS AND SPECIFICATIONS SHALL CONSTITUTE A VIOLATION OF THE PROFESSIONAL ETHICS OF THE ARCHITECT.

REV	DESCRIPTION	DATE

ISSUED TO PLANNING BOARD 05/19/16

NOTES:

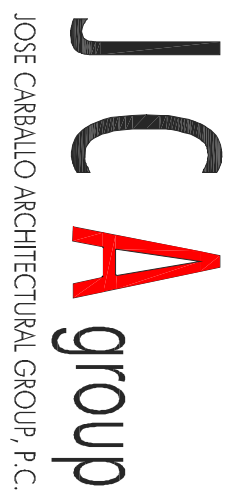


171 Main Street, Suite 301
Hackensack, N.J. 07601
T. 201.678.1201
F. 201.678.1209
E. email@jcarbollo.com
W. www.jcarbollo.com

PROJECT:
**PROPOSED South Orange
Landmark Restaurant**

OWNER:
**SOUTH ORANGE LANDMARK
RESTAURANT**

LOCATION:
SOUTH ORANGE NEW JERSEY
DRAWING TITLE:
EAST ELEVATION


JOSE I. CARBOLLO, R.A.
N.J. Architect: 21A0091740
N.Y. Architect: 021291
P.A. Architect: RA405265

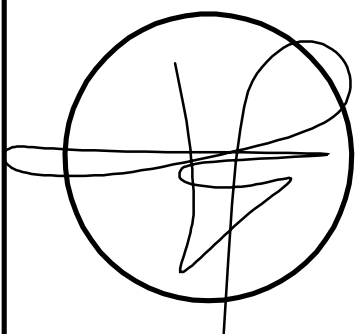

DATE:	05-19-16
BY:	PROJECT NUMBER: 201502

DRAWING SHEET:
A-6.1

OF

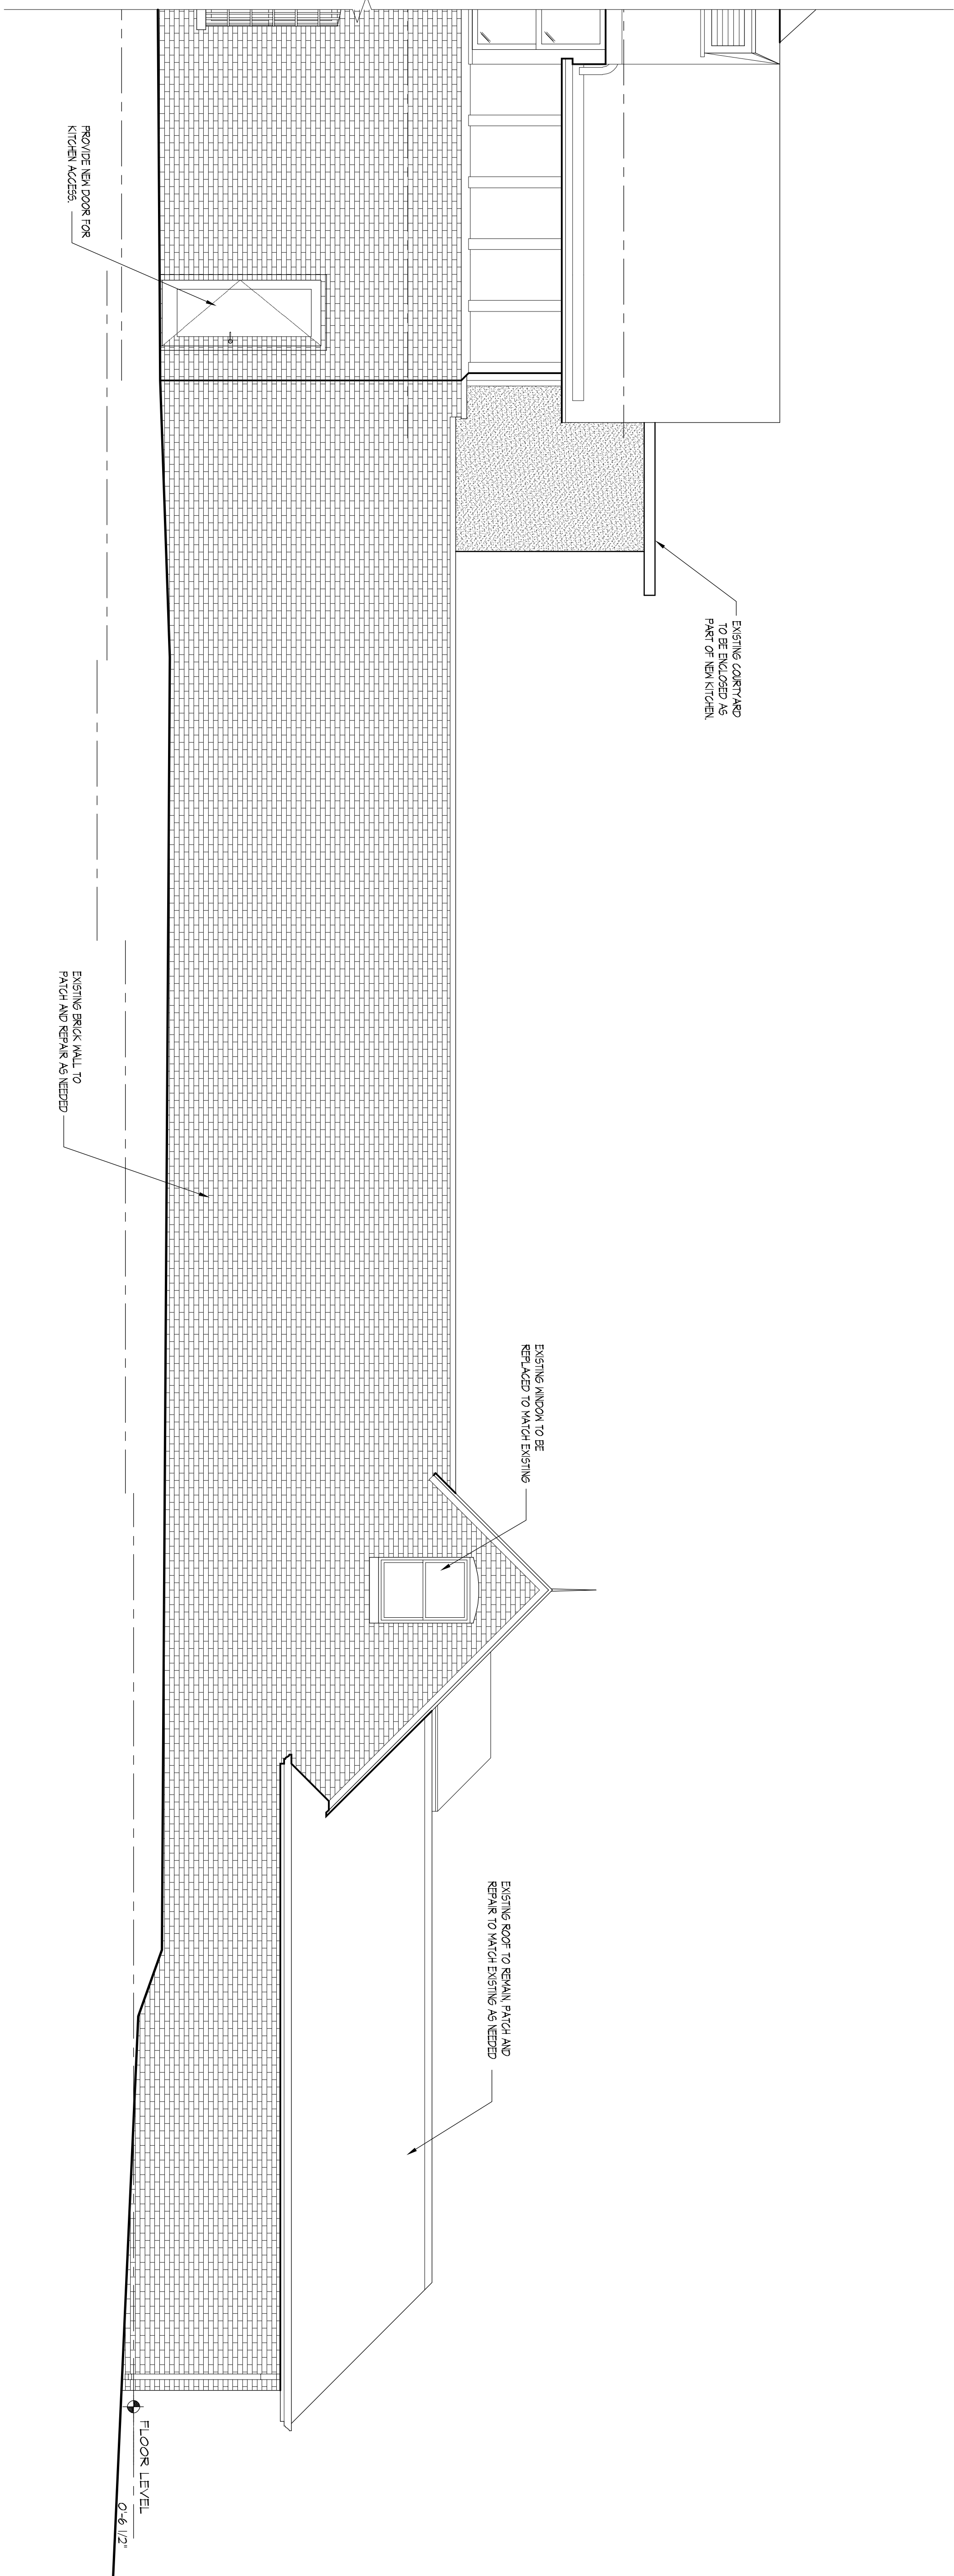

PROPOSED EAST ELEVATION

Scale 1/4"=1'-0"