


OCCUPANCY TABLE


	SPACE #	AS PER BUILDING CODE	OCCUPANCY	
			EMPLOYEES	PATRONS
BASEMENT				
KITCHEN	①	5	5	
OFFICE	②	18	18	
FIRST FL.				
KITCHEN	③	8	8	
RESTAURANT	④	191		133
PRIVATE DINING	⑤	27		12
OUTDOOR DINING (2 AREAS)	⑥	73		37
BEER GARDEN INDOOR	⑦	63		63
BEER GARDEN OUTDOOR	⑧	183		50
SECOND FL.				
KITCHEN PREP.	⑨	2	4	
COCKTAIL AREA	⑩	100		125
EVENT AREA	⑪	125		125
BRIDAL ROOM	⑫	3		3
TOTAL		798	35	423
PATRONS	423			458
INSIDE	371			

OR MAX. 125
IF TWO CONCURRENT
EVENTS

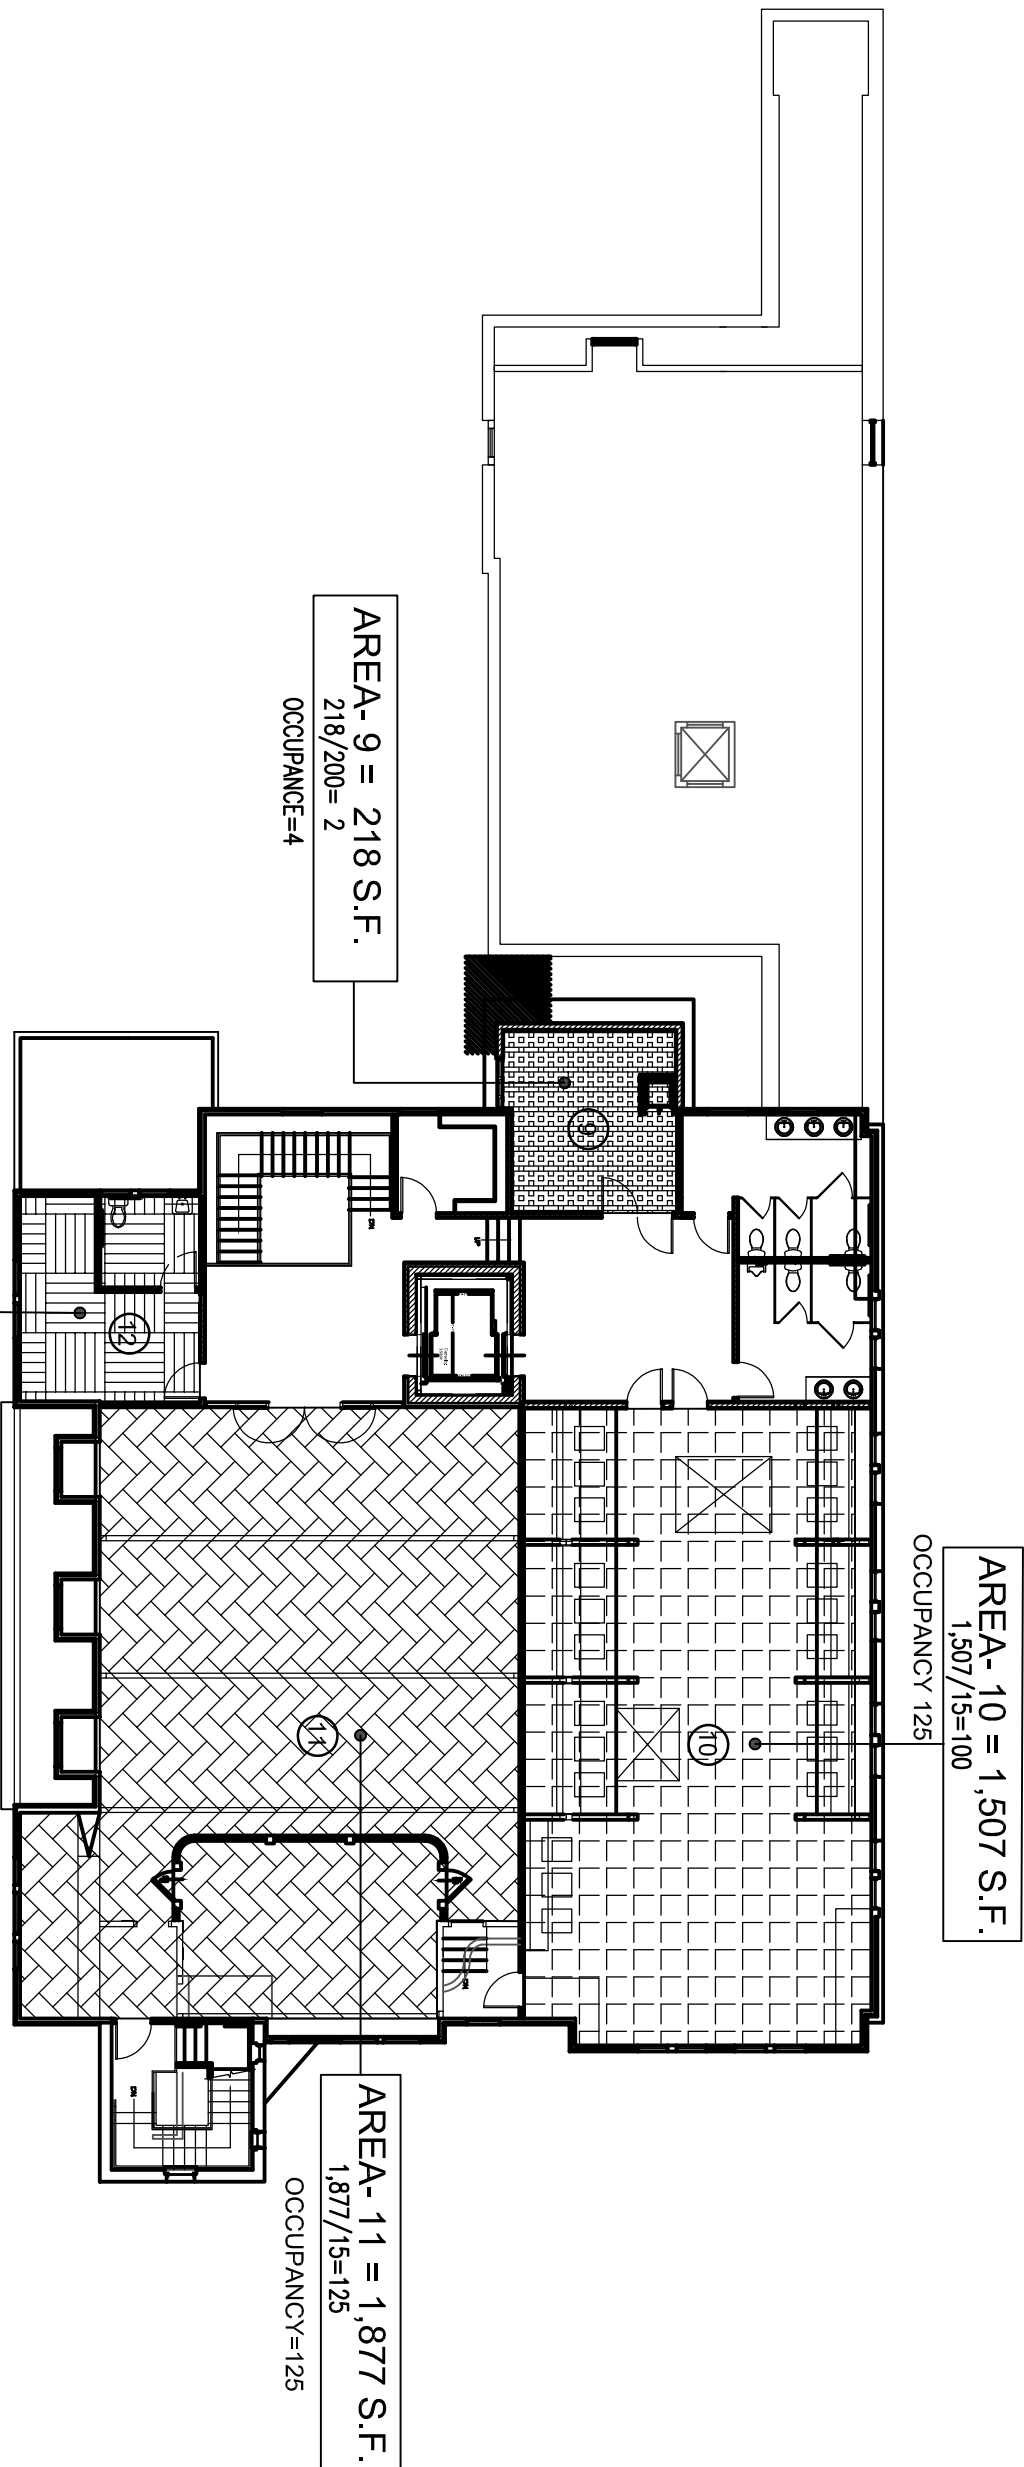


PROPOSED SECOND FLOOR PLAN

Scale 1/16"=1'-0"

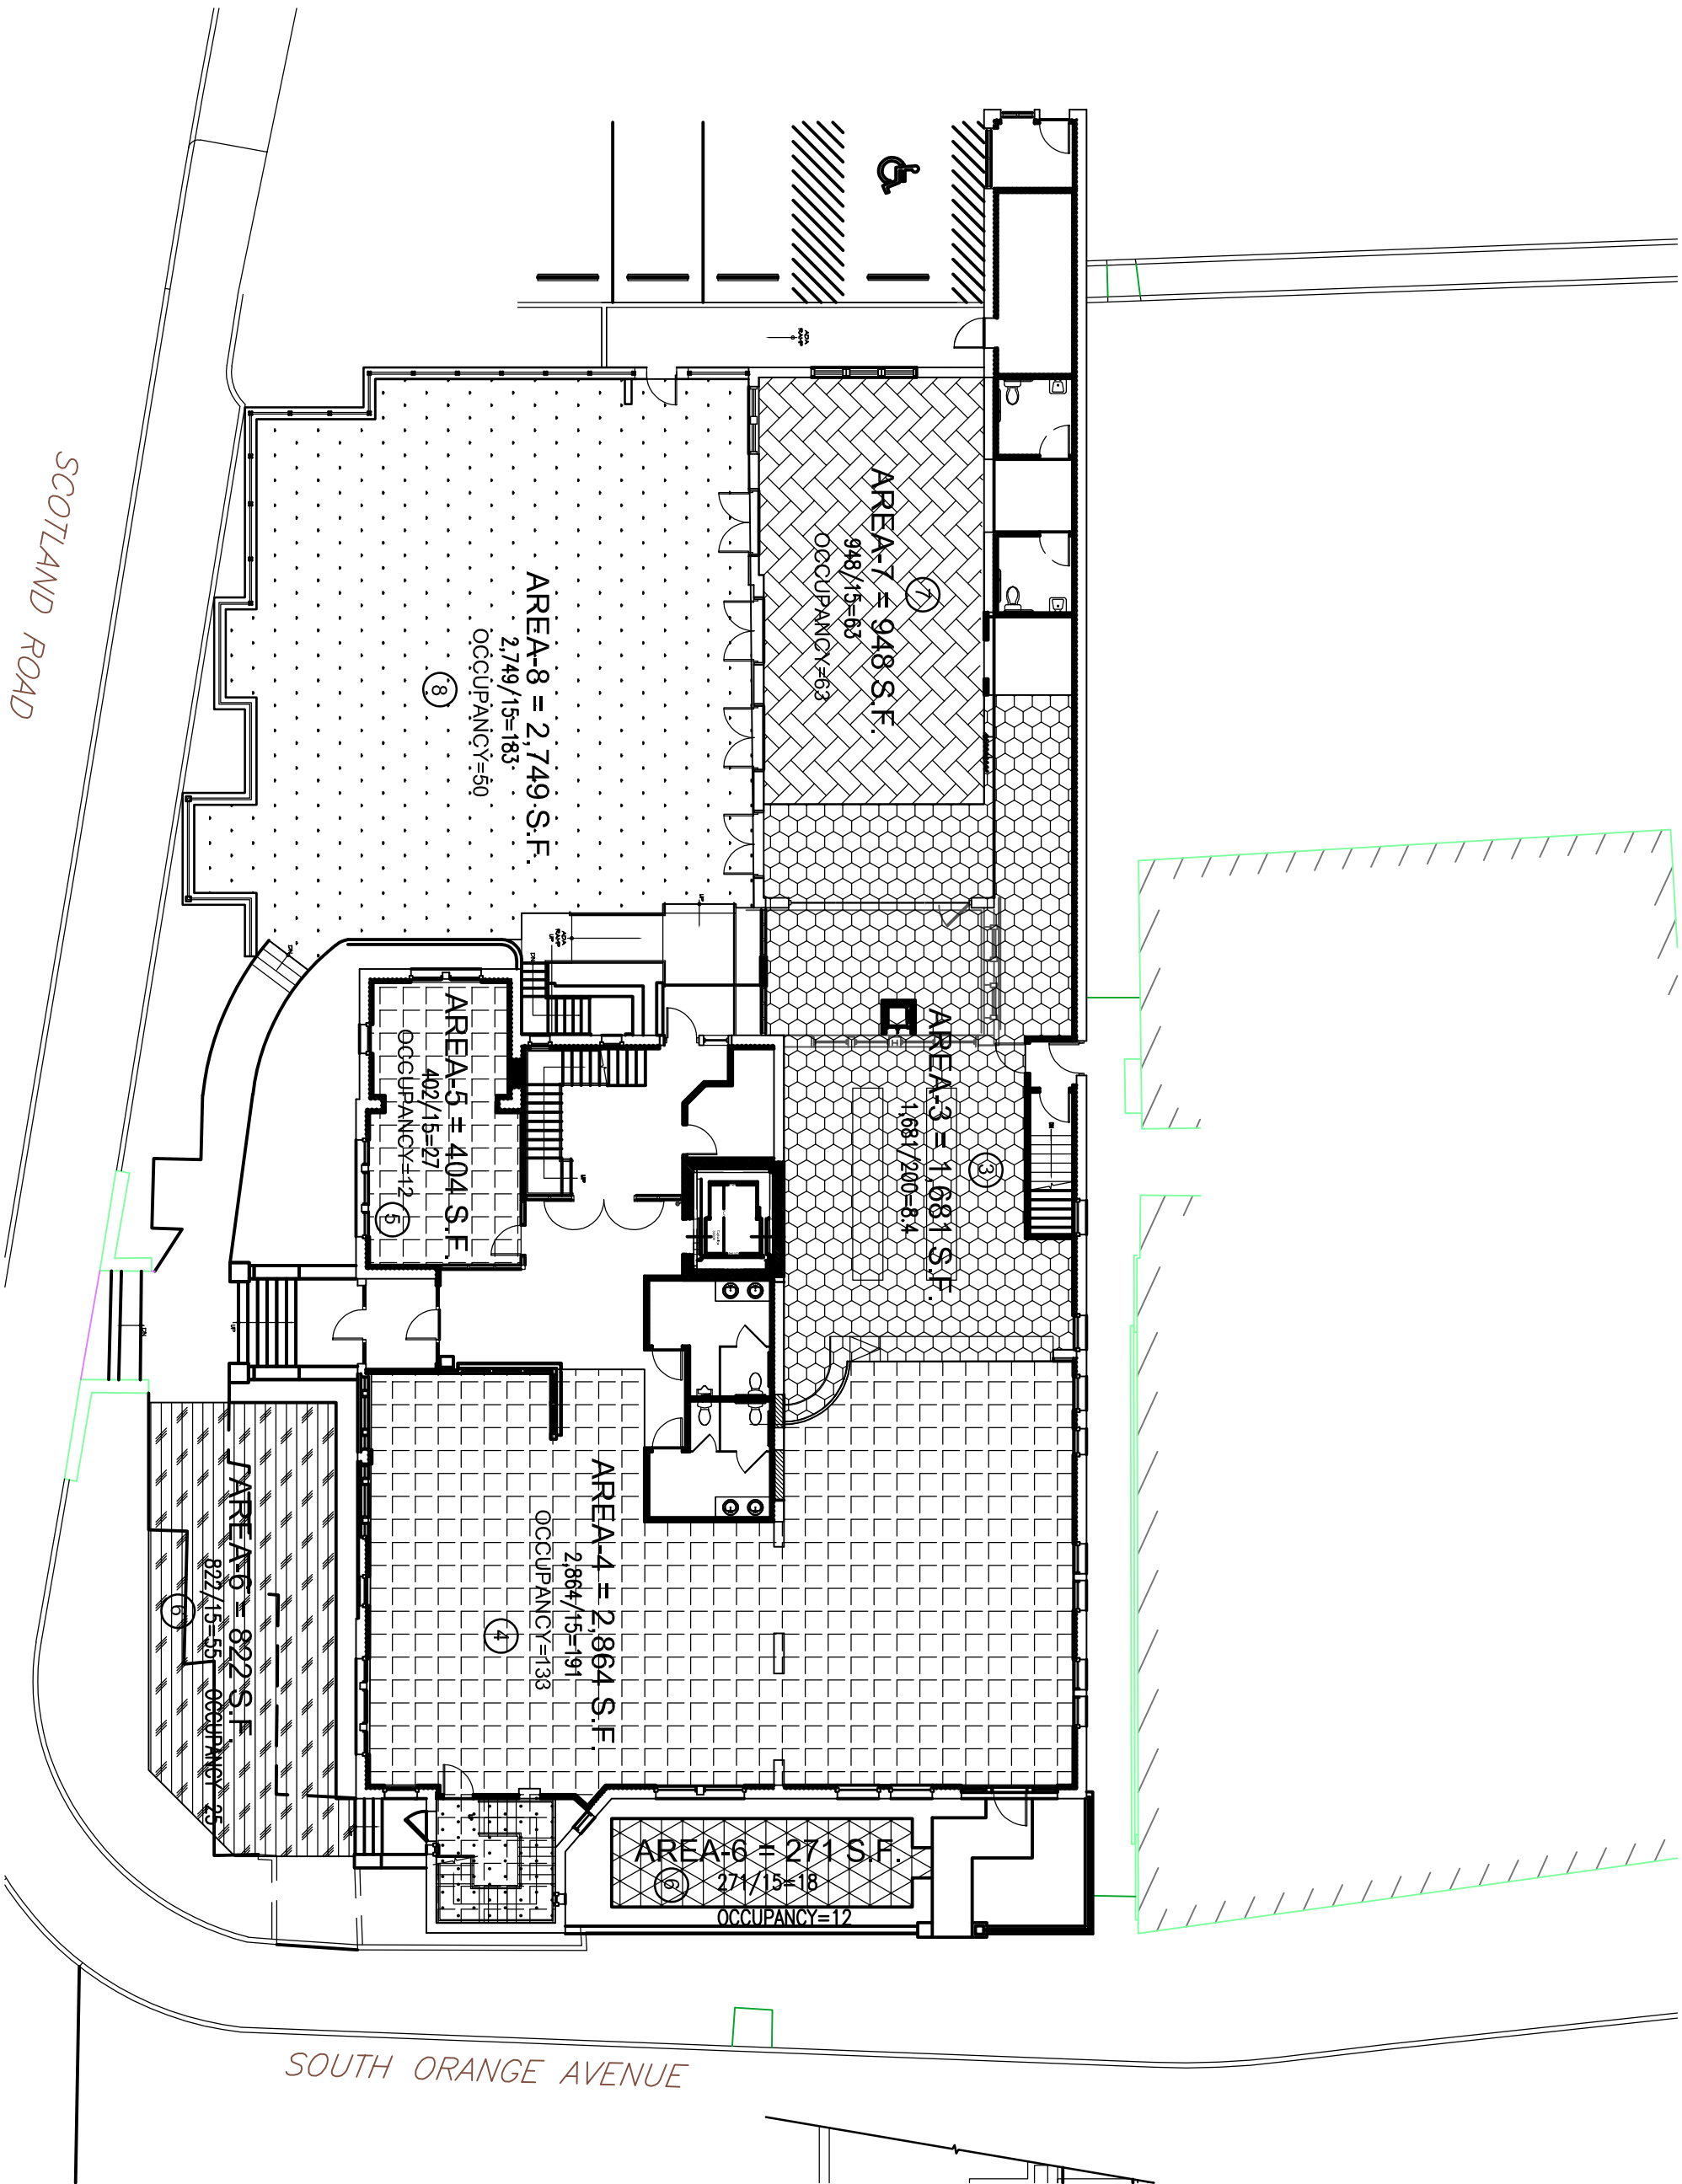

PROPOSED SITE DEVELOPMENT/ GROUND FLOOR PLAN

Scale 1/16"=1'-0"

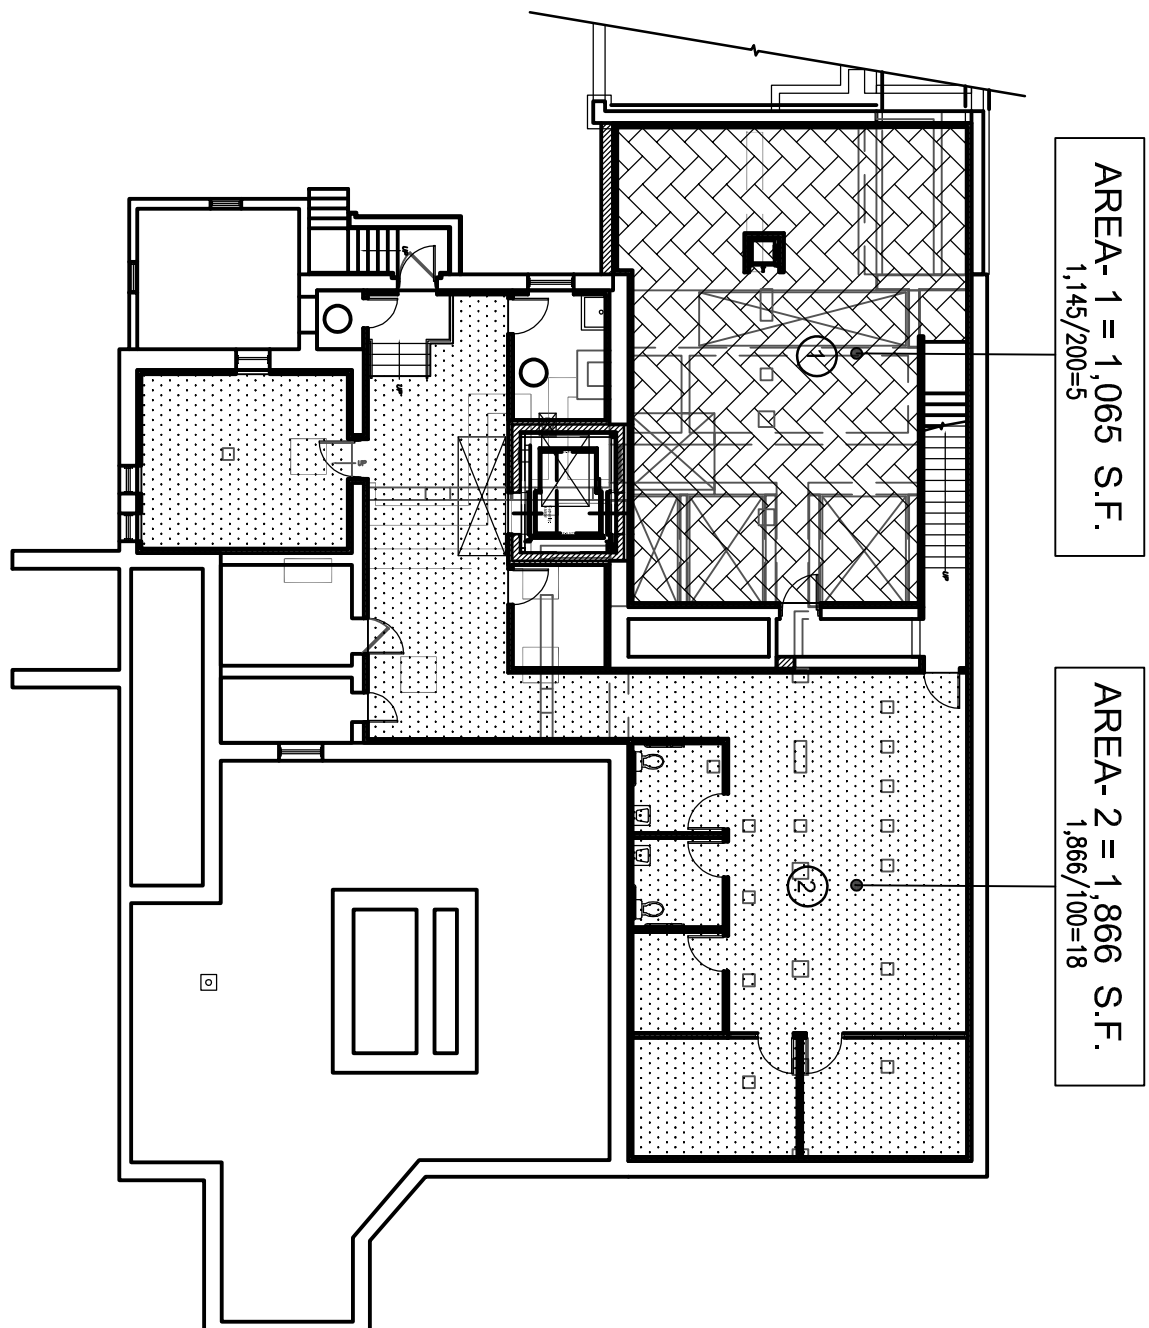

PROPOSED BASEMENT PLAN

Scale 1/16"=1'-0"

THE USE OF THESE PLANS AND SPECIFICATIONS SHALL BE RESTRICTED TO THE ORIGINAL SITE FOR WHICH THEY WERE PREPARED AND PUBLICATION FOR ANY OTHER USE, WITHOUT THE WRITTEN CONSENT OF THE ARCHITECT, IS PROHIBITED. THE PLANS AND SPECIFICATIONS SHOWN WITH THE EXCEPT WHEREIN, THE ARCHITECT SHALL BE RESPONSIBLE FOR THE ACCURACY OF THE INFORMATION CONTAINED THEREIN.

REV	DESCRIPTION	DATE
Δ	OCCUPANCY TABLE	4/06/17

NOTES:

JCA group
JOSE CARRALLO ARCHITECTURAL GROUP P.C.

171 Main Street, Suite 301
Hockensack, N.J. 07601

T. 201.678.1201
F. 201.678.1209
E. email@jccarrallo.com
W. www.jccarrallo.com


PROJECT:
**PROPOSED South Orange
LANDMARK RESTAURANT**

OWNER:
SOUTH ORANGE LANDMARK
RESTAURANT

LOCATION:
SOUTH ORANGE NEW JERSEY
GROUND FLOOR
(FLOOR AREA)

DRAWING TITLE:

JOSE I. CARRALLO, R.A.
N.J. Architect: 21A0091740
N.Y. Architect: 021291
P.A. Architect: RA405265

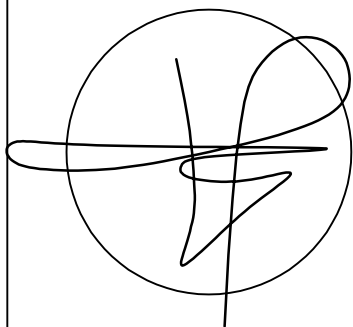

DATE: 03-22-16

BY: PROJECT NUMBER: 201502

DRAWING SHEET:

A-1.1