

THE USE OF THESE PLANS AND SPECIFICATIONS SHALL BE RESTRICTED TO THE PROJECT AND SITE SHOWN HEREON. ANY REUSE, REPRODUCTION, OR MODIFICATION OF THESE PLANS AND SPECIFICATIONS WITHOUT THE WRITTEN CONSENT OF JCA GROUP IS PROHIBITED. VISUAL CONTACT WITH THESE PLANS AND SPECIFICATIONS SHALL BE MAINTAINED AT ALL TIMES.

REV	DESCRIPTION	DATE
1	ISSUED TO PLANNING BOARD	05.19.16
2	16 PER PLANNING BOARD COMMENTS 12.6.16	
3	16 PER PLANNING BOARD COMMENTS 4.20.17	

NOTES:

JCA group
JOSE CARBALLO ARCHITECTURAL GROUP P.C.


171 Main Street, Suite 301
Hockensack, N.J. 07601
T: 201.678.1201
F: 201.678.1209
E: email@jcarbollo.com
W: www.jcarbollo.com

PROJECT: **PROPOSED South Orange LANDMARK RESTAURANT**


OWNER: **SOUTH ORANGE LANDMARK RESTAURANT**

LOCATION: **SOUTH ORANGE NEW JERSEY**
DRAWING TITLE: **SITE DEV'T & GROUND FLOOR PLAN**

JOSE I. CARBALLO, R.A.
N.J. Architect: 21A0091740
N.Y. Architect: 021291
P.A. Architect: RA405265

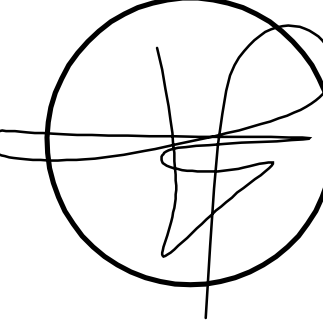


DATE: 05-19-16
PROJECT NUMBER: 201502
DRAWING SHEET: **A-1.0**

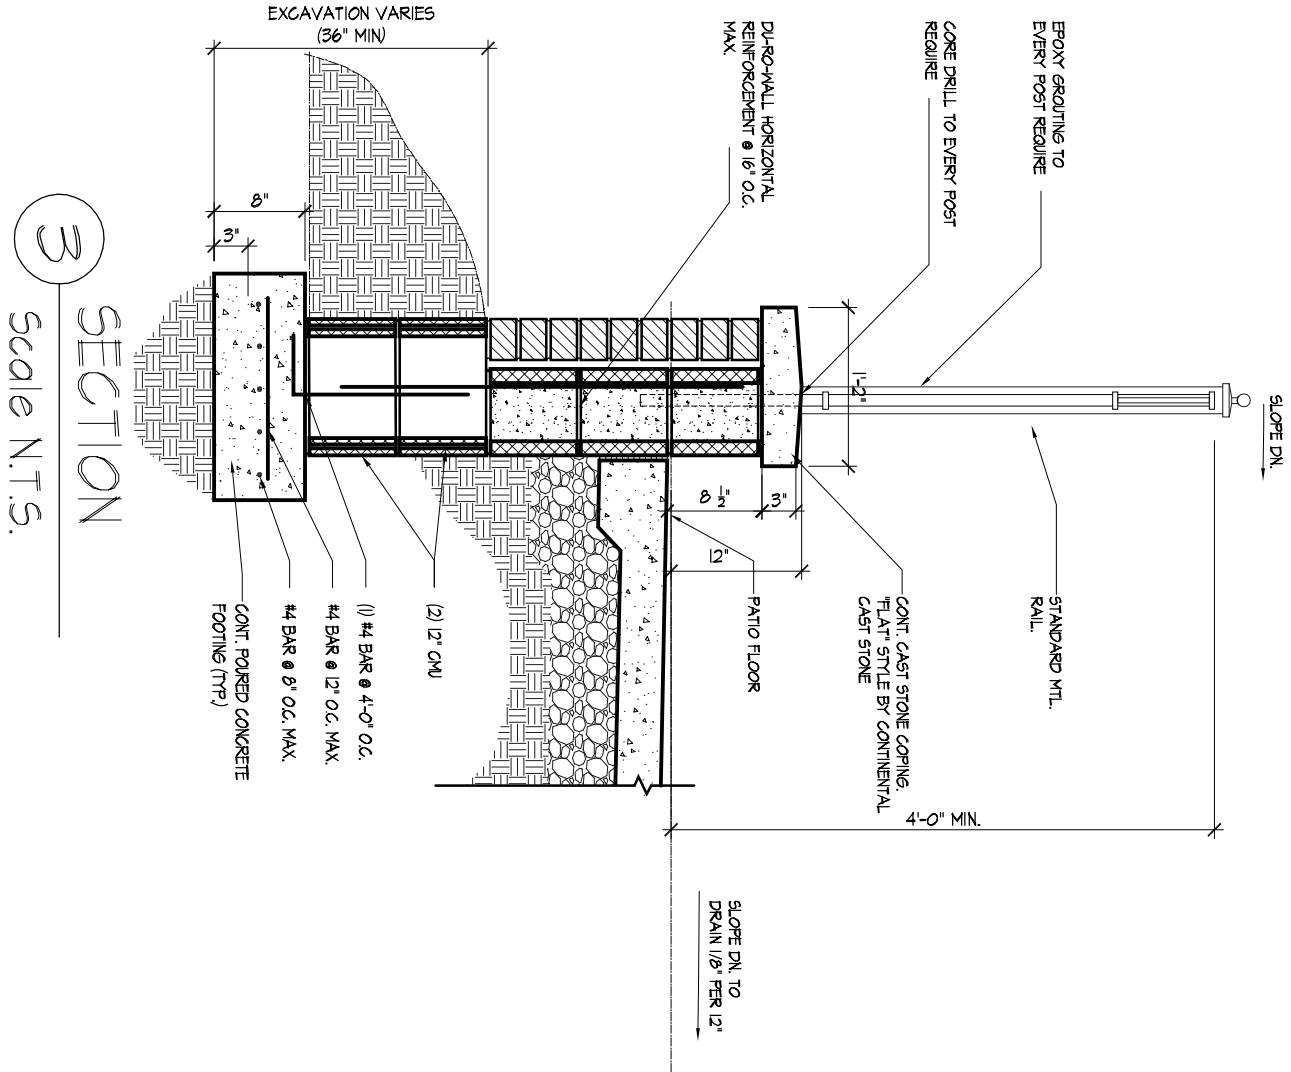

2 MTL. RAIL VIEW
Scale N.T.S.



4 MTL. RAIL ELEVATION
Scale 1/4" = 1'-0"

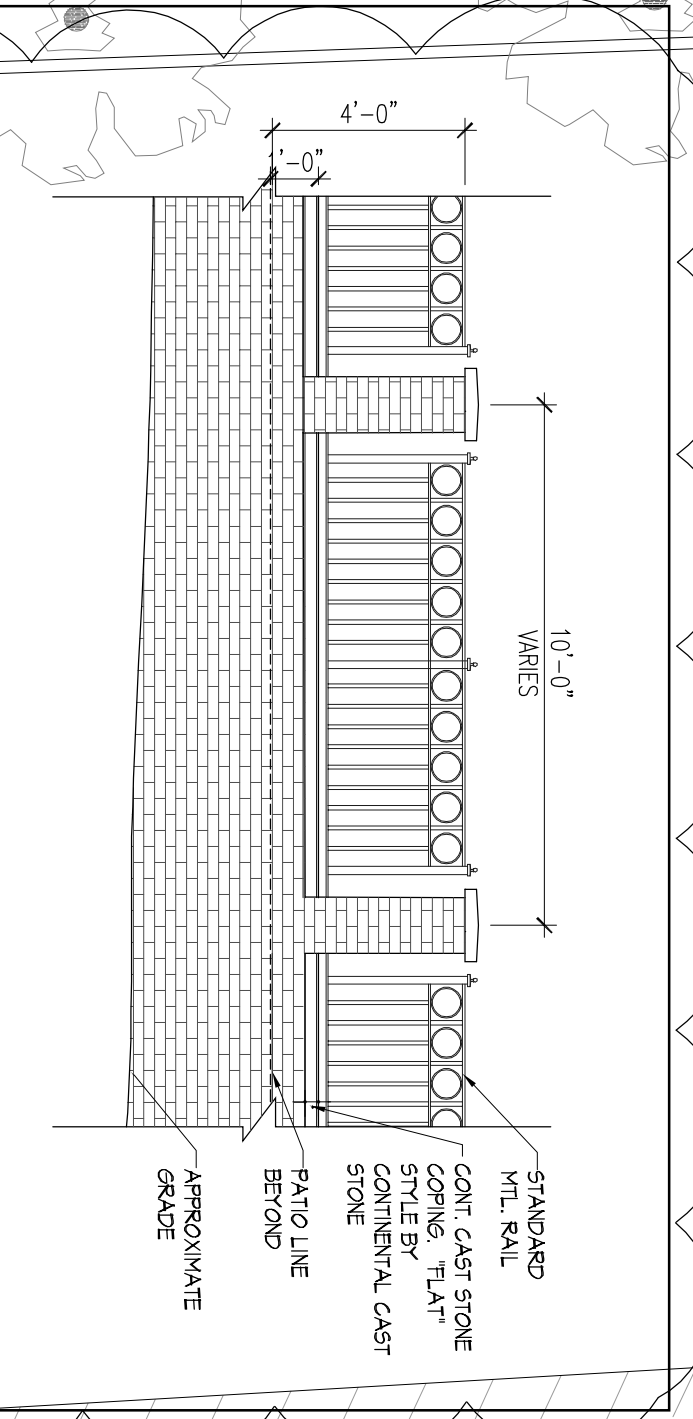

1 PROPOSED SITE DEVELOPMENT/ GROUND FLOOR PLAN
Scale 1/8" = 1'-0"

