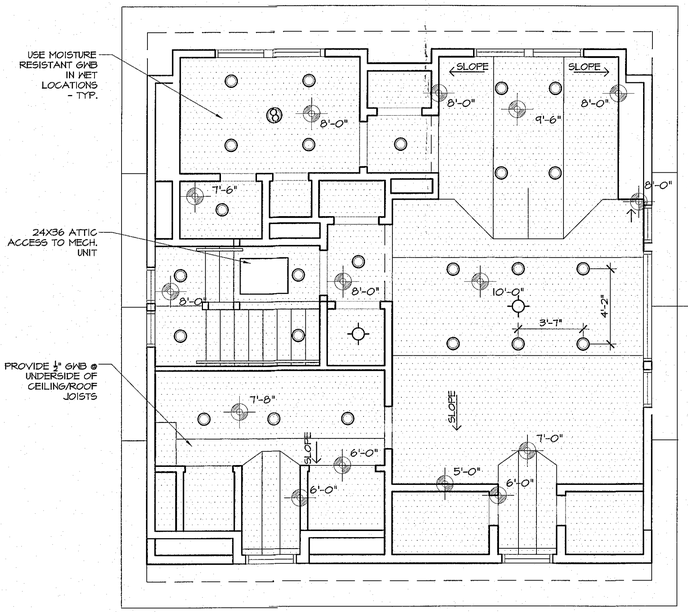

4 A3.0 THIRD FLOOR CEILING PLAN
SCALE: 1/4"=1'-0"

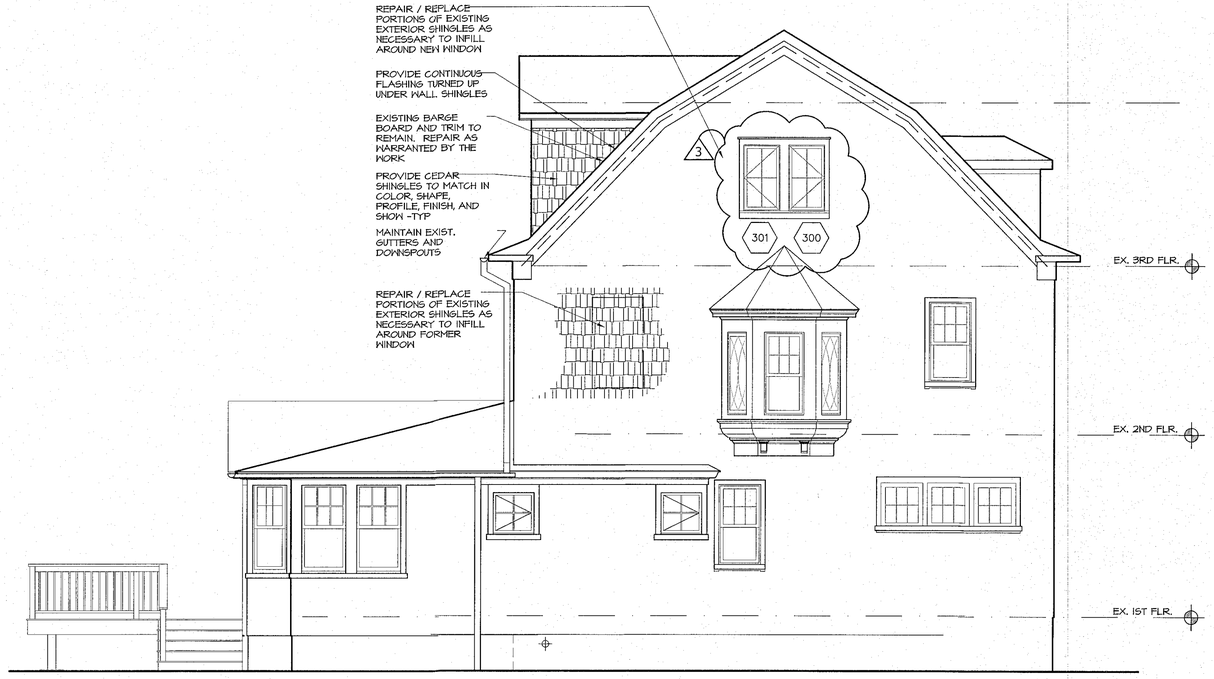

3 A3.0 SOUTH ELEVATION
SCALE: 1/4"=1'-0"

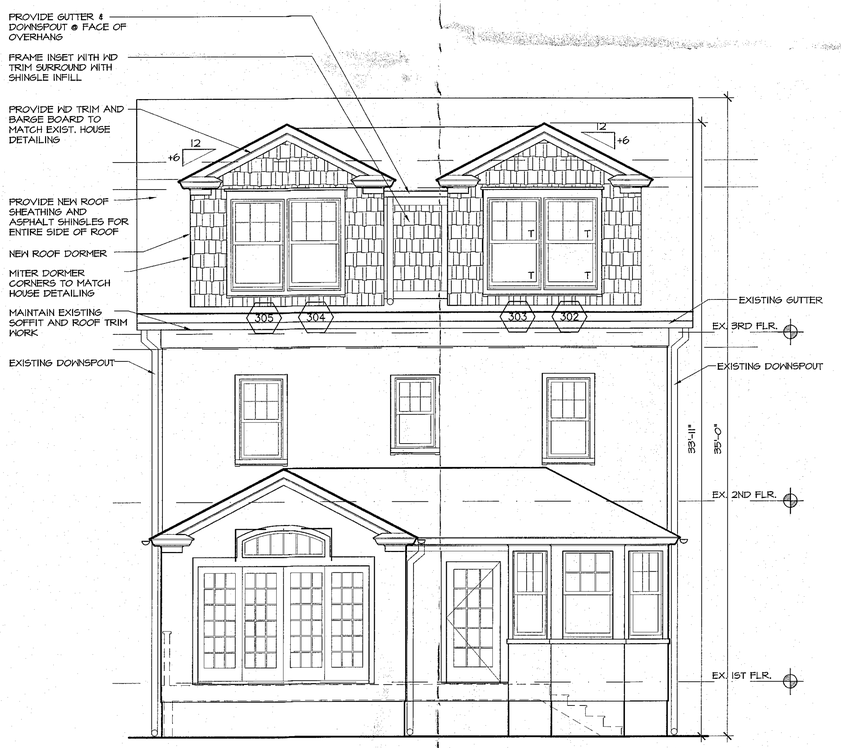

2 A3.0 EAST ELEVATION
SCALE: 1/4"=1'-0"

1 A3.0 NORTH ELEVATION
SCALE: 1/4"=1'-0"

MAY 23 2017

SEILER + DRURY
ARCHITECTURE
420 DEKALB STREET NORRISTOWN PA 19401
Tel 610.272.4809 www.sdarc.com

SEAL

PROJECT NAME:
DRURY RESIDENCE
LOT NO. 12
BLOCK NO. 2213

410 SUMMIT AVE.
SOUTH ORANGE VILLAGE, NJ 07079

PROJECT 1603

	ISSUED FOR	DATE
1	PRICING REVIEW	12-02-16
2	BUILDING PERMIT	3-17-17
3	ZONING SUBMISSION	4-13-17

ELEVATIONS

SHEET NO.
A3.0

© 2017 SEILER•DRURY ARCHITECTURE