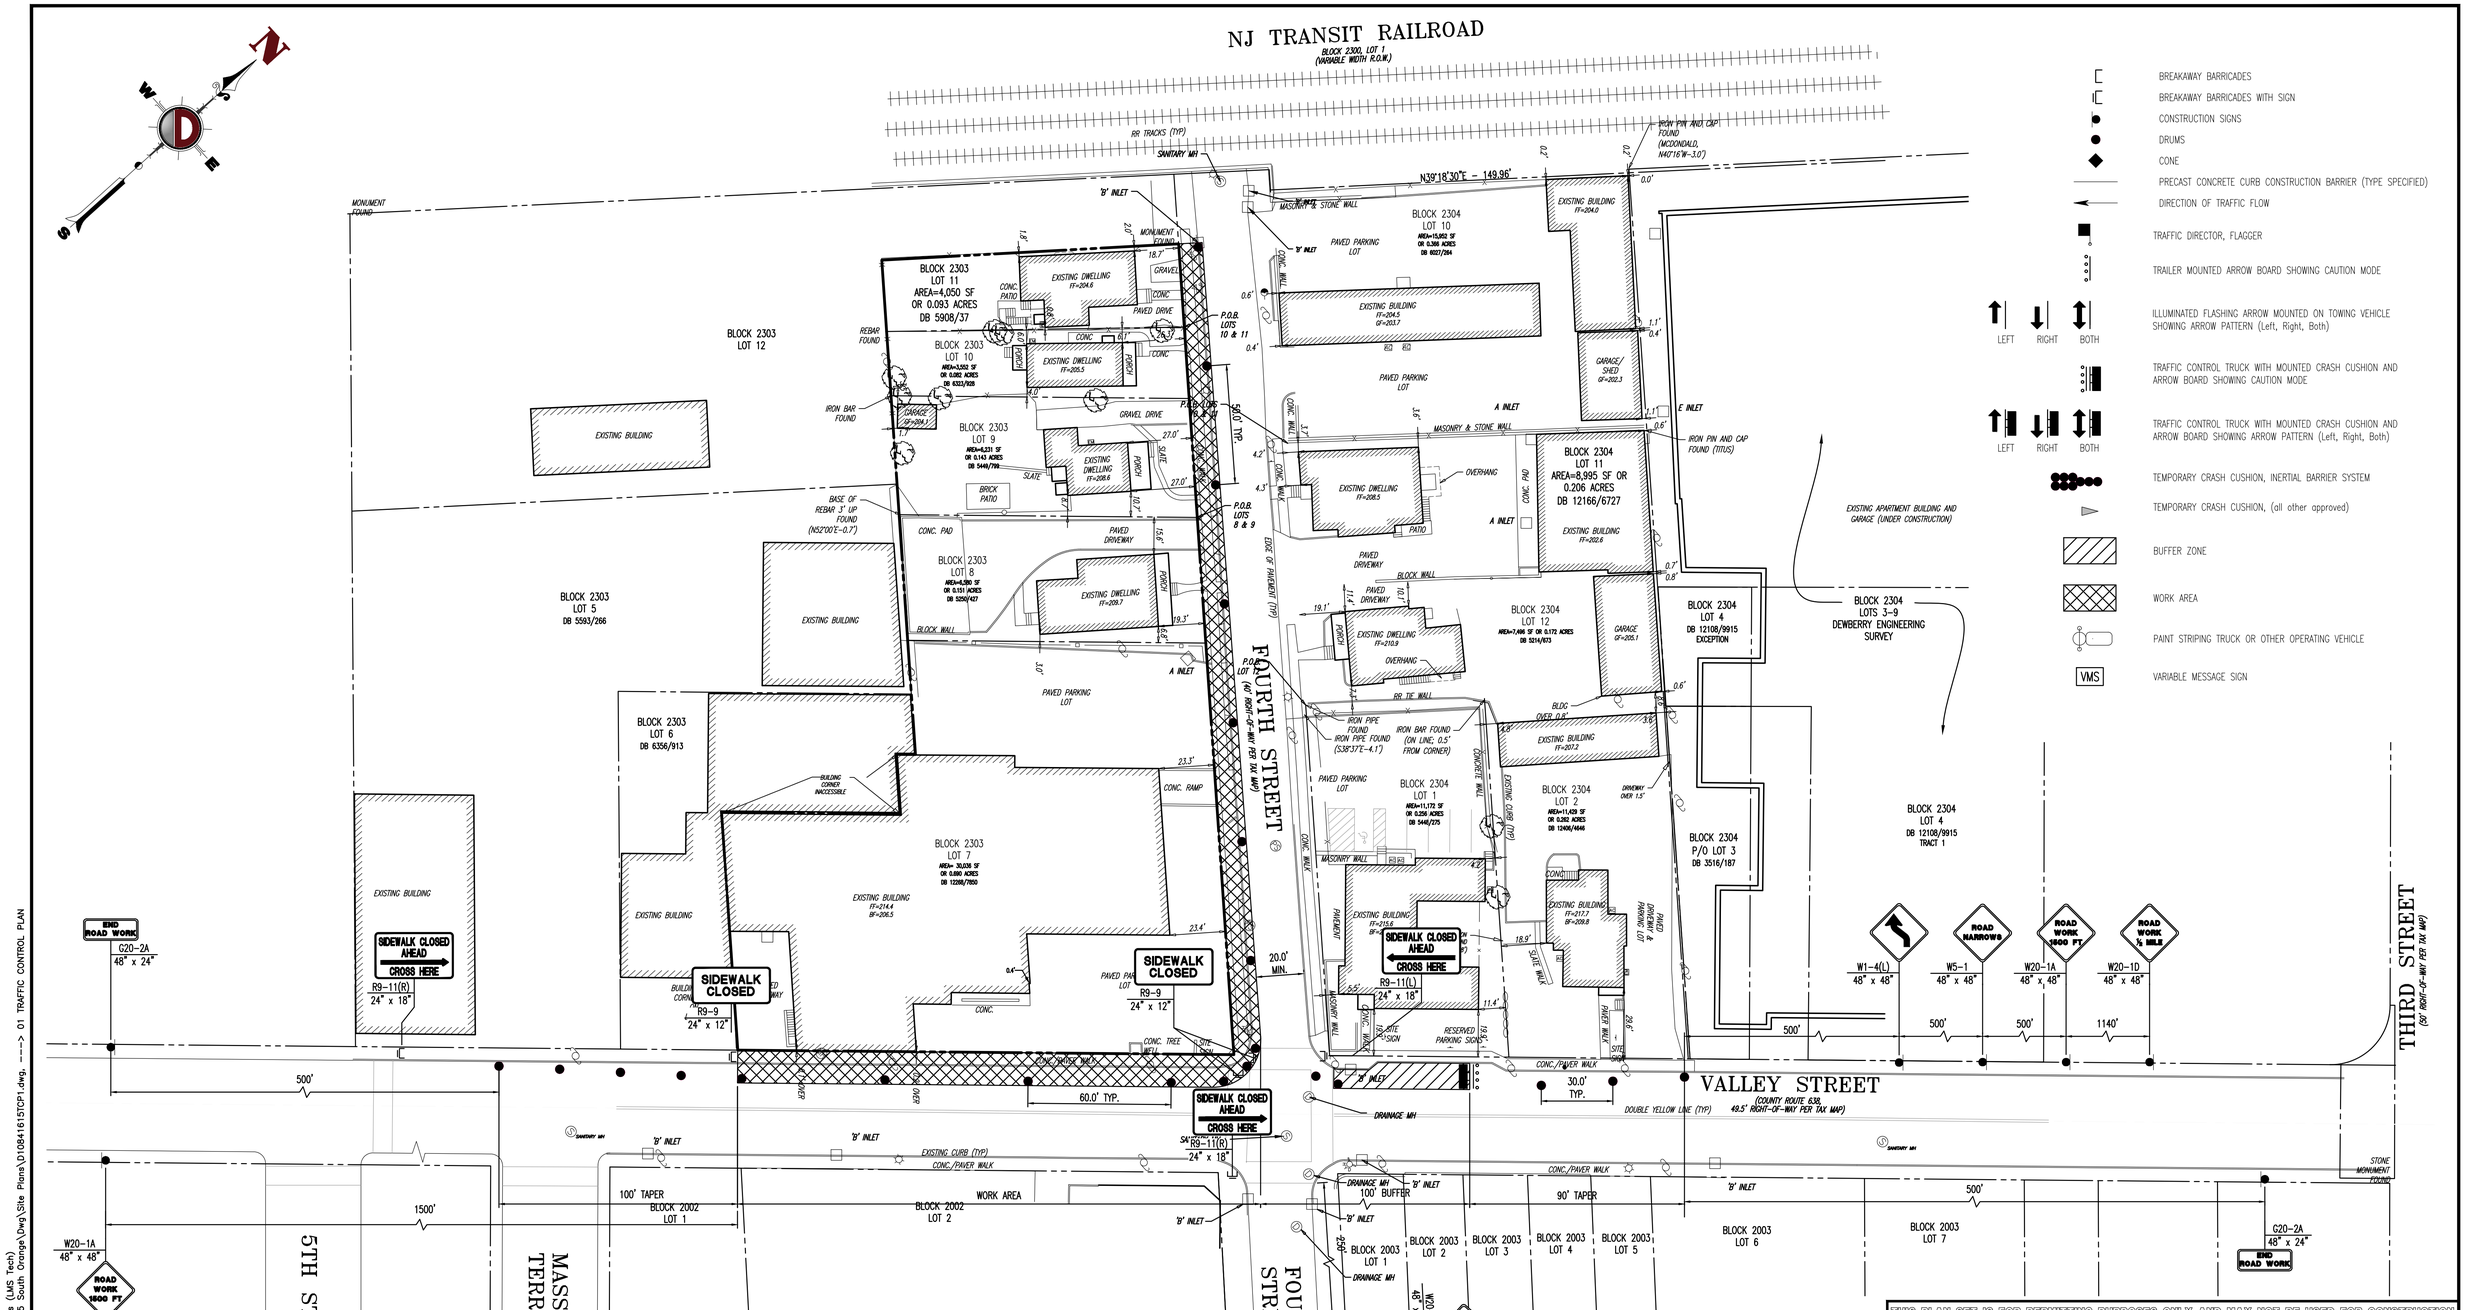

GRAPHIC SCALE

-30 0 15 30 60 120

(IN FEET)
1 INCH = 30 FT.

Rev.	Date	Comments	By
1	10/06/17	REVISED PER TOWNSHIP COMMENTS	GH

THIS PLAN SET IS FOR PERMITTING PURPOSES ONLY AND MAY NOT BE USED FOR CONSTRUCTION

DYNAMIC ENGINEERING

LAND DEVELOPMENT CONSULTING • PERMITTING • GEOTECHNICAL • ENVIRONMENTAL • SURVEY • PLANNING & ZONING

Additional offices conveniently located at:
1904 Main Street, Lake Como, NJ 07719 T: 732.974.0198 F: 732.974.3521 | 8 Robbins Street, Suite 102, Toms River, NJ 08753 T: 732.974.0198 F: 732.974.3521
790 Newtown Yardley Road, Suite 425, Newtown, PA 18940 T: 267.685.0376 F: 267.685.0361 | 901 Mopac Expressway South, Barton Oaks Plaza One, Suite 300, Austin, TX 78746 T:512.646.2646
1301 Central Expressway South, Suite 210, Allen, TX 75013 T: 972.534.2100 | 14521 Old Katy Road, Suite 250, Houston, TX 77079 T: 281.789.6400

245 Main Street - Suite 110
Chester, NJ 07930
T: 908.879.9229
F: 908.879.0222
www.dynamicec.com

TITLE:

TRAFFIC CONTROL PLAN

PROJECT: **MERIDIA, VILLAGE COMMONS I, SOUTH ORANGE, LLC**
MERIDIA VILLAGE COMMONS – PROPOSED MIXED-USE BUILDING
BLOCK 2303, LOTS 7-11
4TH STREET & VALLEY STREET (C.R. 638)
TOWNSHIP OF SOUTH ORANGE VILLAGE, ESSEX COUNTY, NJ

JOB No: 1084-16-015
DATE: 06/19/2017
DRAWN BY: GH
SCALE: (H) AS (V) SHOWN
DESIGNED BY: RJC
CHECKED BY: JCS
SHEET No: 1 OF 1

JOSEPH C. SPARONE
PROFESSIONAL ENGINEER
NEW JERSEY LICENSE No. 47204
PENNSYLVANIA LICENSE No. 78635
DELAWARE LICENSE No. 17322
COLORADO LICENSE No. 38545
VIRGINIA LICENSE No. 51627

BRETT W. SKAPINETZ
PROFESSIONAL ENGINEER
NEW JERSEY LICENSE No. 41985
PENNSYLVANIA LICENSE No. 77727
NEW YORK LICENSE No. 087982
CONNECTICUT LICENSE No. 0027581

CONSTRUCTION CHECK — DATE
CONSTRUCTION CHECK — DATE

DEC Client Code: 1084
Rev. # 1

Plotted: 10/10/17 – 10:26 AM, By: ghouston, – Product Ver: 21.0s (LMS Tech)
File: P:\DECPC PROJECTS\1084 Capodagli Property Company, LLC\16-015 South Orange\Dwg\Site Plans\D1084161SCP1.dwg, ---> 01 TRAFFIC CONTROL PLAN