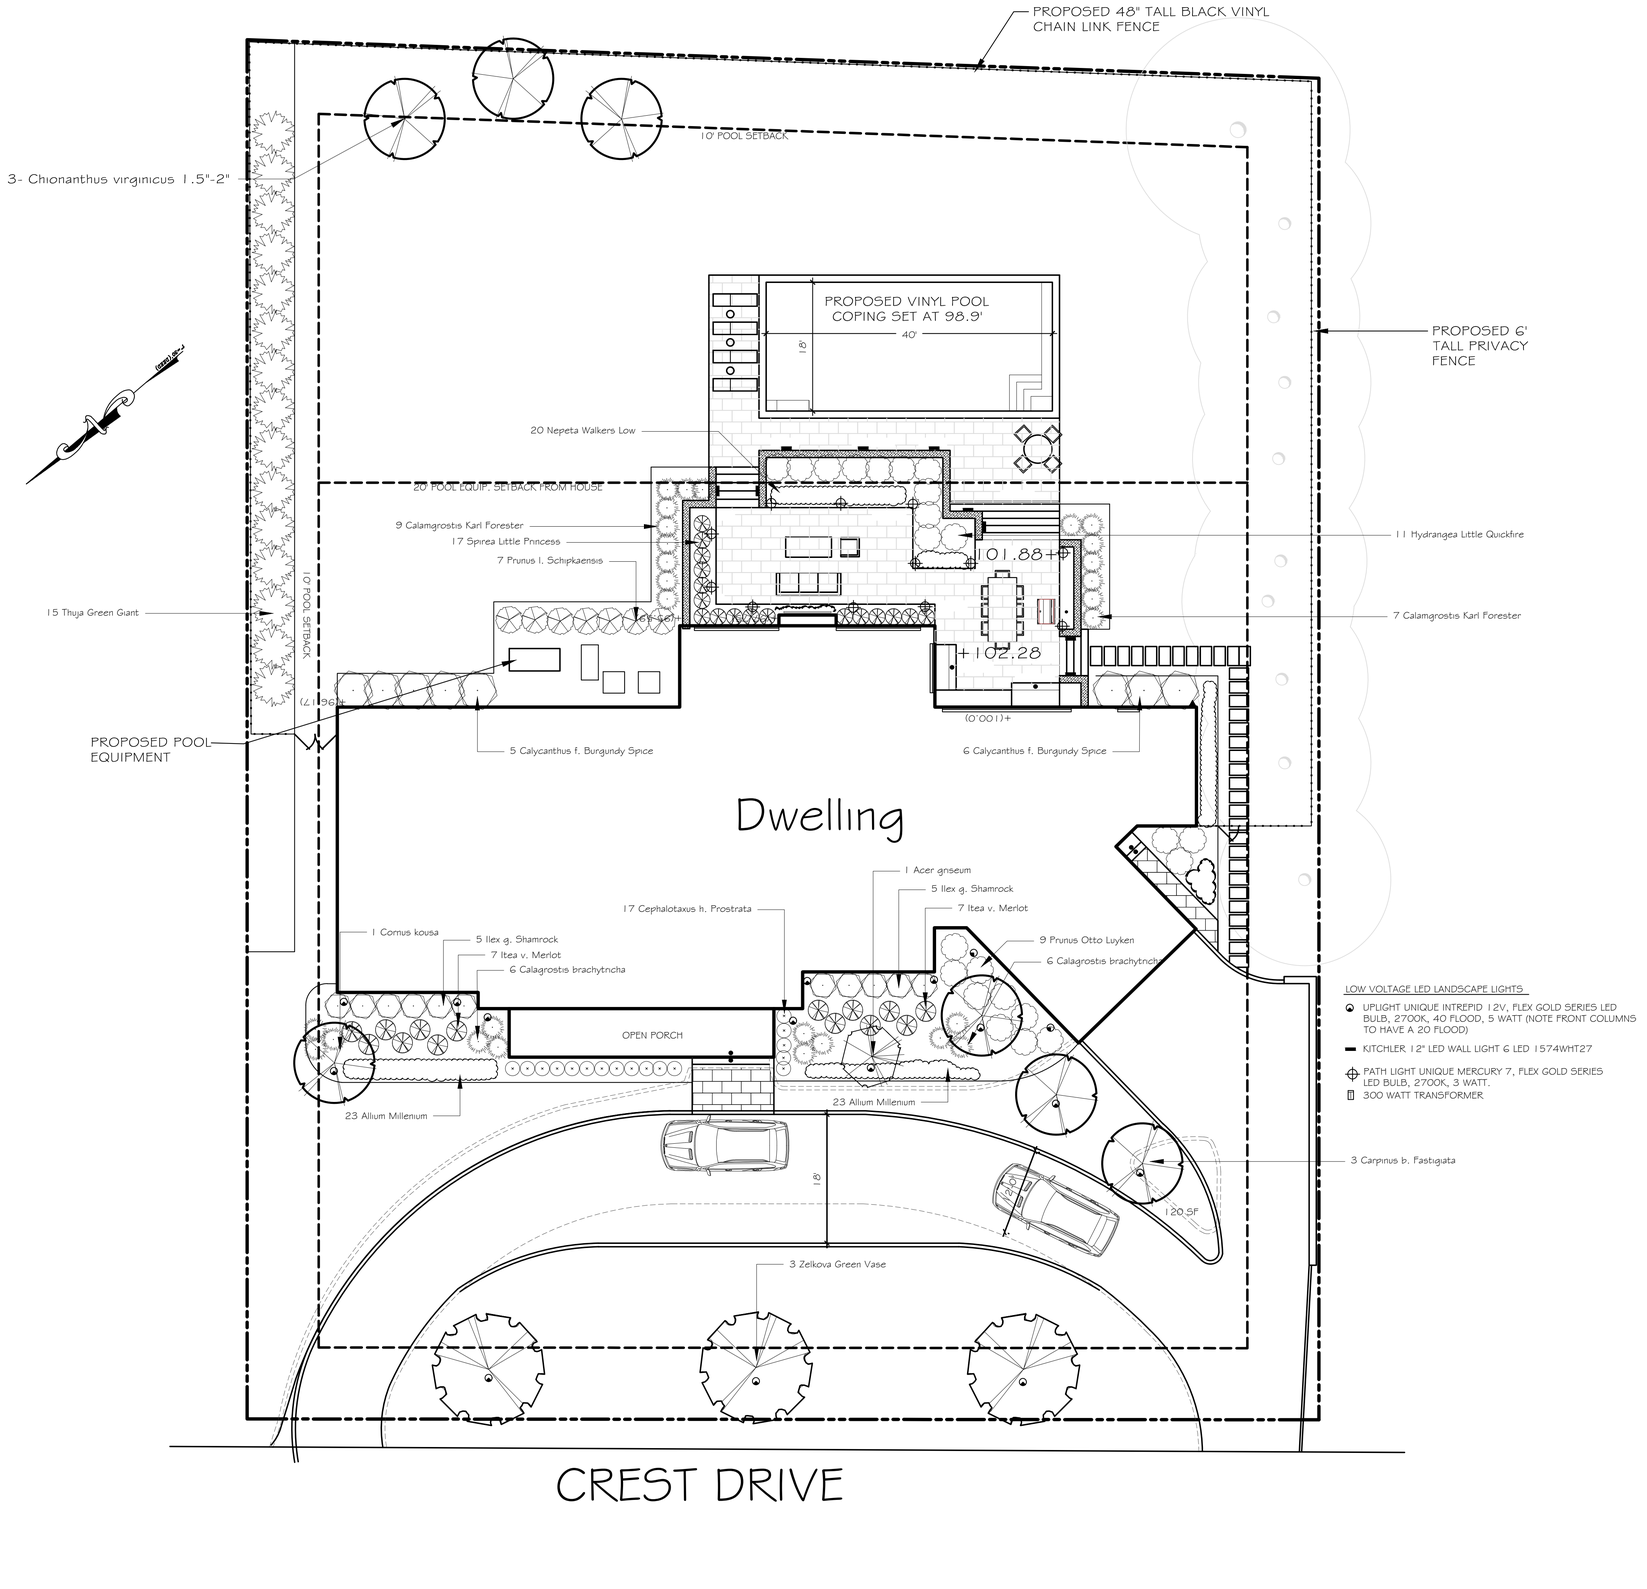


HARMONY DESIGN GROUP
LANDSCAPE ARCHITECTURE • CONSTRUCTION MANAGEMENT
1520 PINE GROVE AVE. WESTFIELD, NEW JERSEY 07090 tel. 908-264-4440 fax. 908-497-7089

MARC NISSIM
NJ-21AS00096900 NY-001972-1

Drawn By
MN

Checked By
MN

Date
May 6, 2019

Drawing Title
Planting Plan

Richard Residence
62 Crest Drive
South Orange
Lot 9 Block 1705
Essex County New Jersey

Scale
1"=10'-0"

THESE DOCUMENTS HAVE BEEN PREPARED SPECIFICALLY FOR THIS PROJECT. THEY ARE NOT SUITABLE FOR USE ON OTHER PROJECTS OR IN OTHER LOCATIONS WITHOUT THE EXPRESSED APPROVAL AND PARTICIPATION OF HARMONY DESIGN GROUP, LLC. REPRODUCTIONS IS PROHIBITED.

SHEET 1 of 1